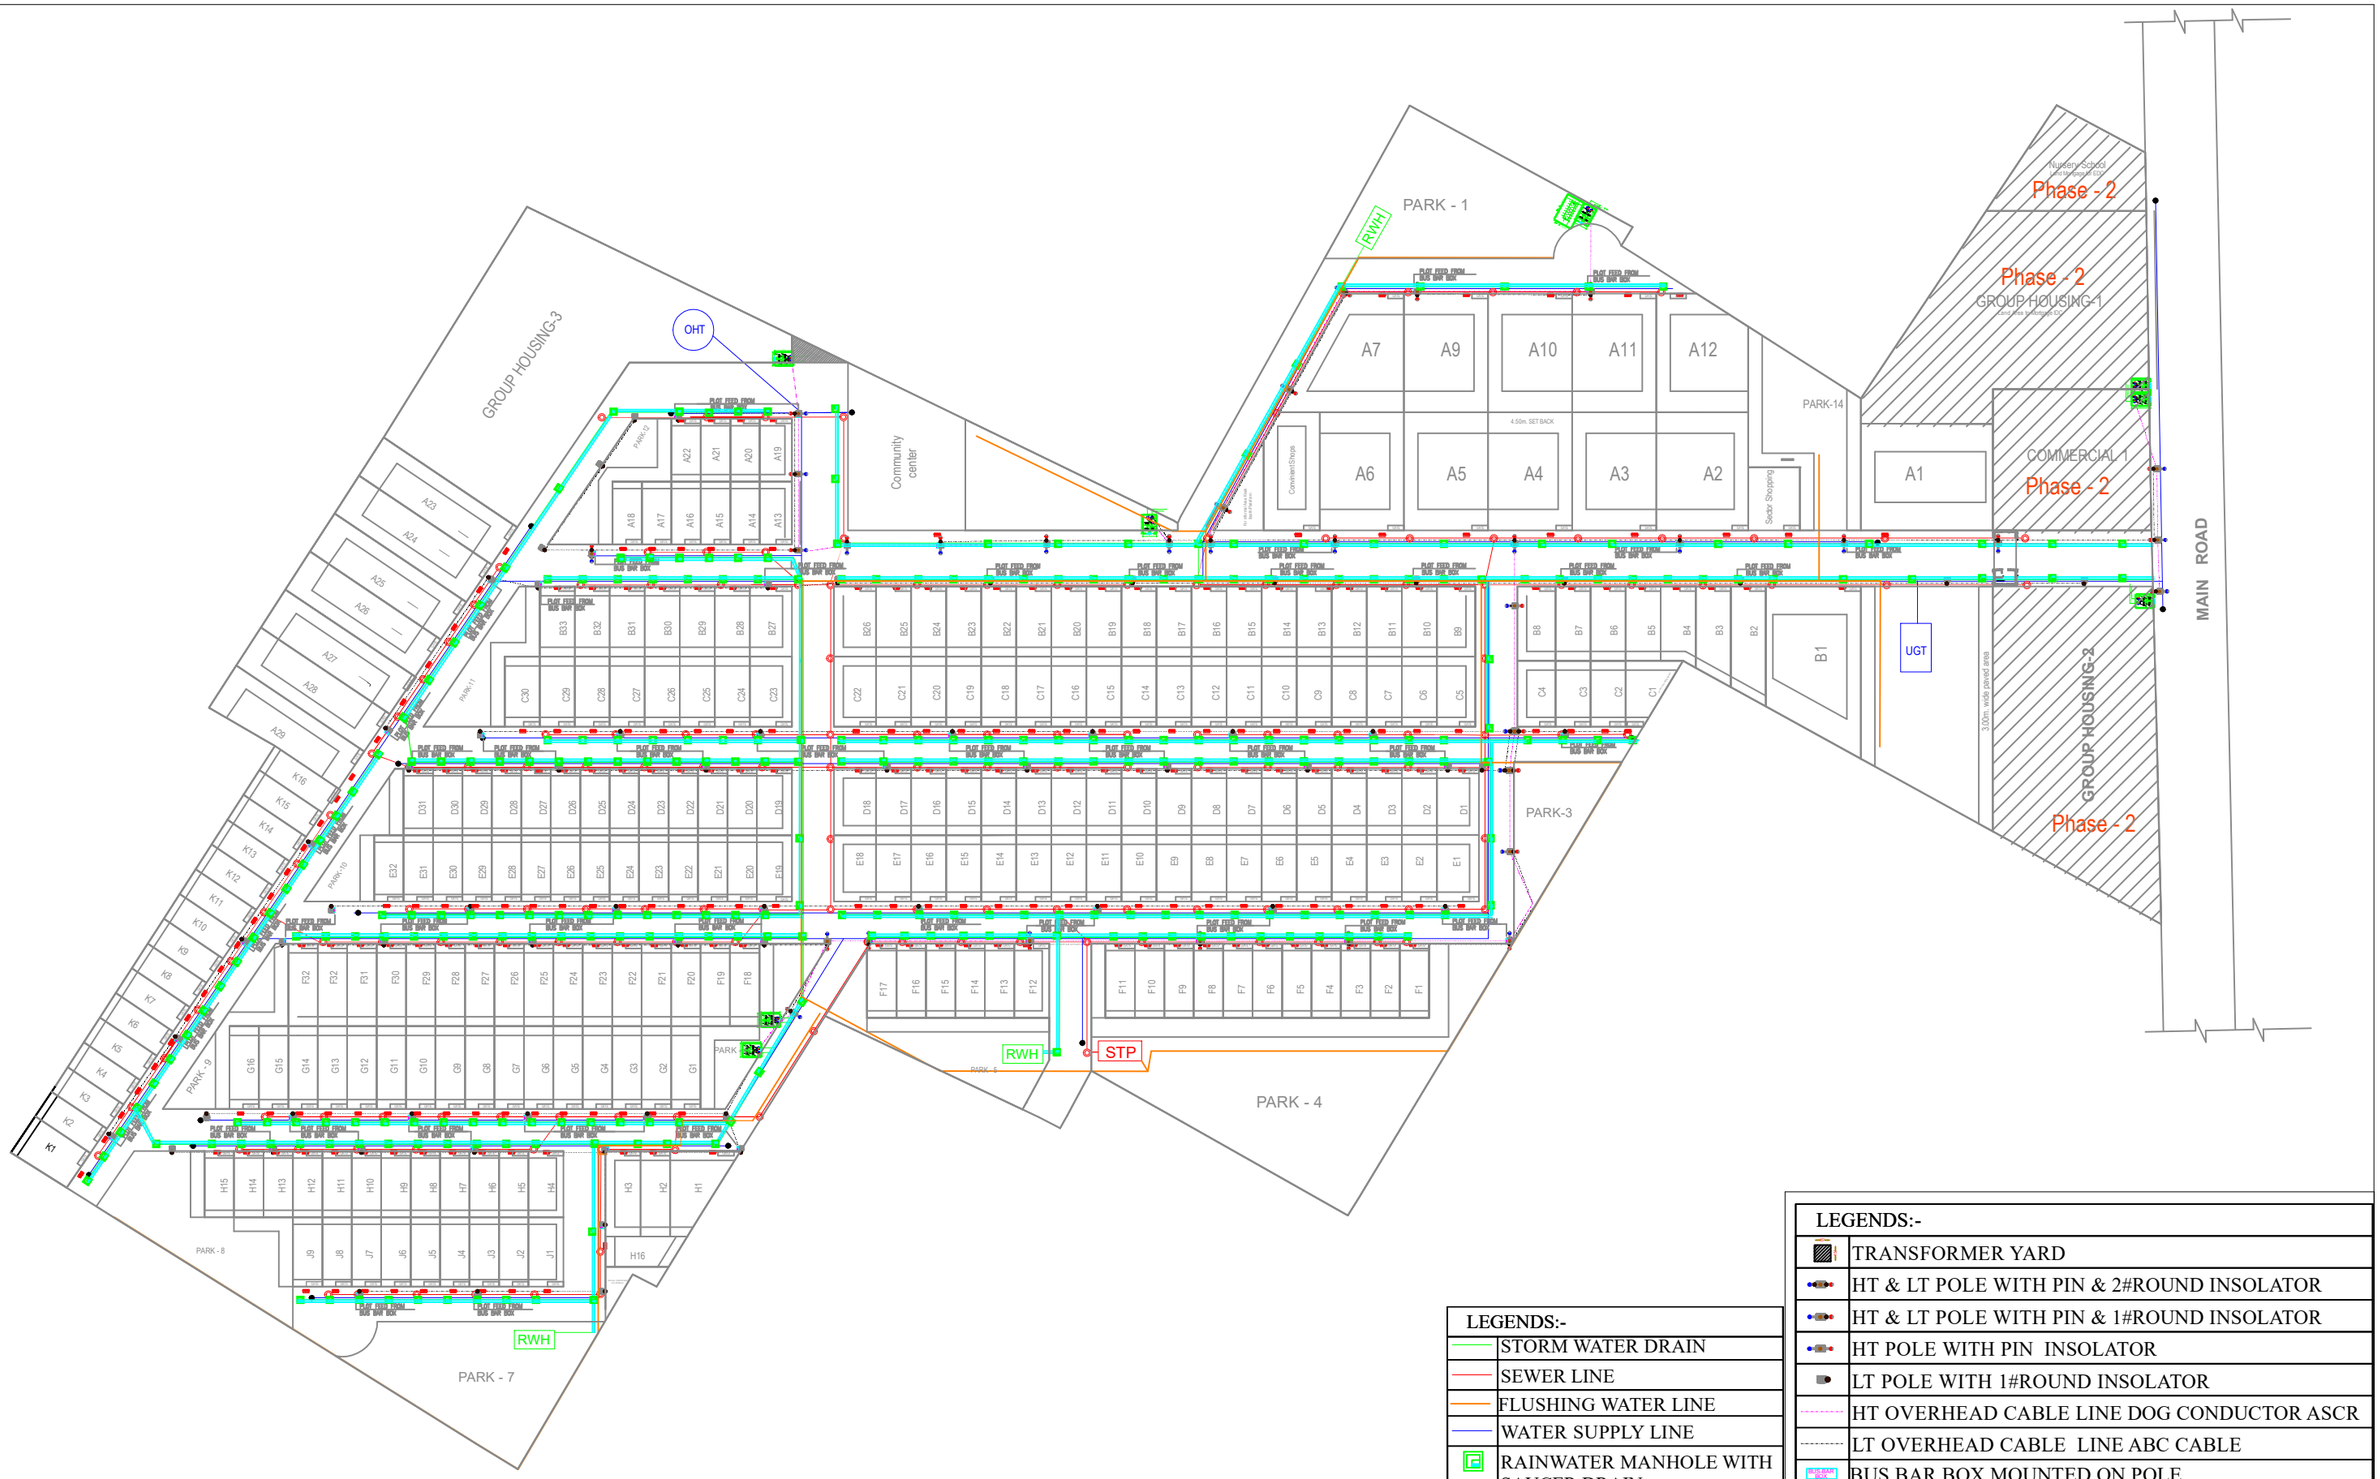

LEGENDS:-	
	STORM WATER DRAIN
	SEWER LINE
	FLUSHING WATER LINE
	WATER SUPPLY LINE
	RAINWATER MANHOLE WITH SAUCER DRAIN
	SEWER MANHOLE

LEGENDS:-	
	TRANSFORMER YARD
	HT & LT POLE WITH PIN & 2#ROUND INSOLATOR
	HT & LT POLE WITH PIN & 1#ROUND INSOLATOR
	HT POLE WITH PIN INSOLATOR
	LT POLE WITH 1#ROUND INSOLATOR
	HT OVERHEAD CABLE LINE DOG CONDUCTOR ASCR
	LT OVERHEAD CABLE LINE ABC CABLE
	BUS BAR BOX MOUNTED ON POLE
	ENERGY METER PLOT ON WALL

This drawing and/or its contents,information, and principles of design are the exclusive property of Dass Rasayanic Services, Agra and is submitted to you with the agreement that it is not to be reproduced in any manner, copied, or modified, nor is it to be relayed in part or in whole to any other firm or individual for any other project except by written agreement with DASS RASAYANIC SERVICES

ISO 9001
ISO 14001

DASS RASAYANIC SERVICES
(An ISO 9001:2008 Company)
(An ISO 14001:2008 Company)
#441,H.I.G., Sector - 16,
Sikandra Awas Yojna, Sikandra
Agra- 282007 (U.P.)
Phone & Fax: +91-562-264186 66 (24)
mail:- info@wateronline.co.in, drs@wateronline.co.in
web:- www.wateronline.co.in

SHEET DETAILS :

Sheet No. :	Sheet Size :	Version:
1	A1	V3

Drawn By:
NISHI GAUTAM
Process Engineer

Checked By:- DINKAR SAXENA

Designed By (Signature) :

Drawing Title:
Co-ordination Drawing

Architect's Name & Add:
INFINITY ARCHITECTS
F10, Maruti Plaza, Sanjay Place,
Agra (UP) - 282002

Client's Name:
Vasudev Elements

Signature(Issued By):

For engineering details please refer to see attached calculations.All structural detail are suggestive in nature and are need to haverevision by structural engineers.

PURPOSE OF DRAWING :
Tender | Approval | G.F.C.

Signature (Drawn By):

Drawing Number:- DRS-D-350/SWR-21

Date:- 05-08-2021

Version Details:-
Date Of Version:-

Description:- Co-ordination Drawing

Designed By :
NISHI GAUTAM
Process Engineer

Version 1 Notes:

Version 2 Notes:-

Version 3 Notes:-

CONSULTANT :-
DINKAR SAXENA
M.Sc., M.I.E., C.Eng., F.I.P.H.E.
CHARTERED ENGINEER