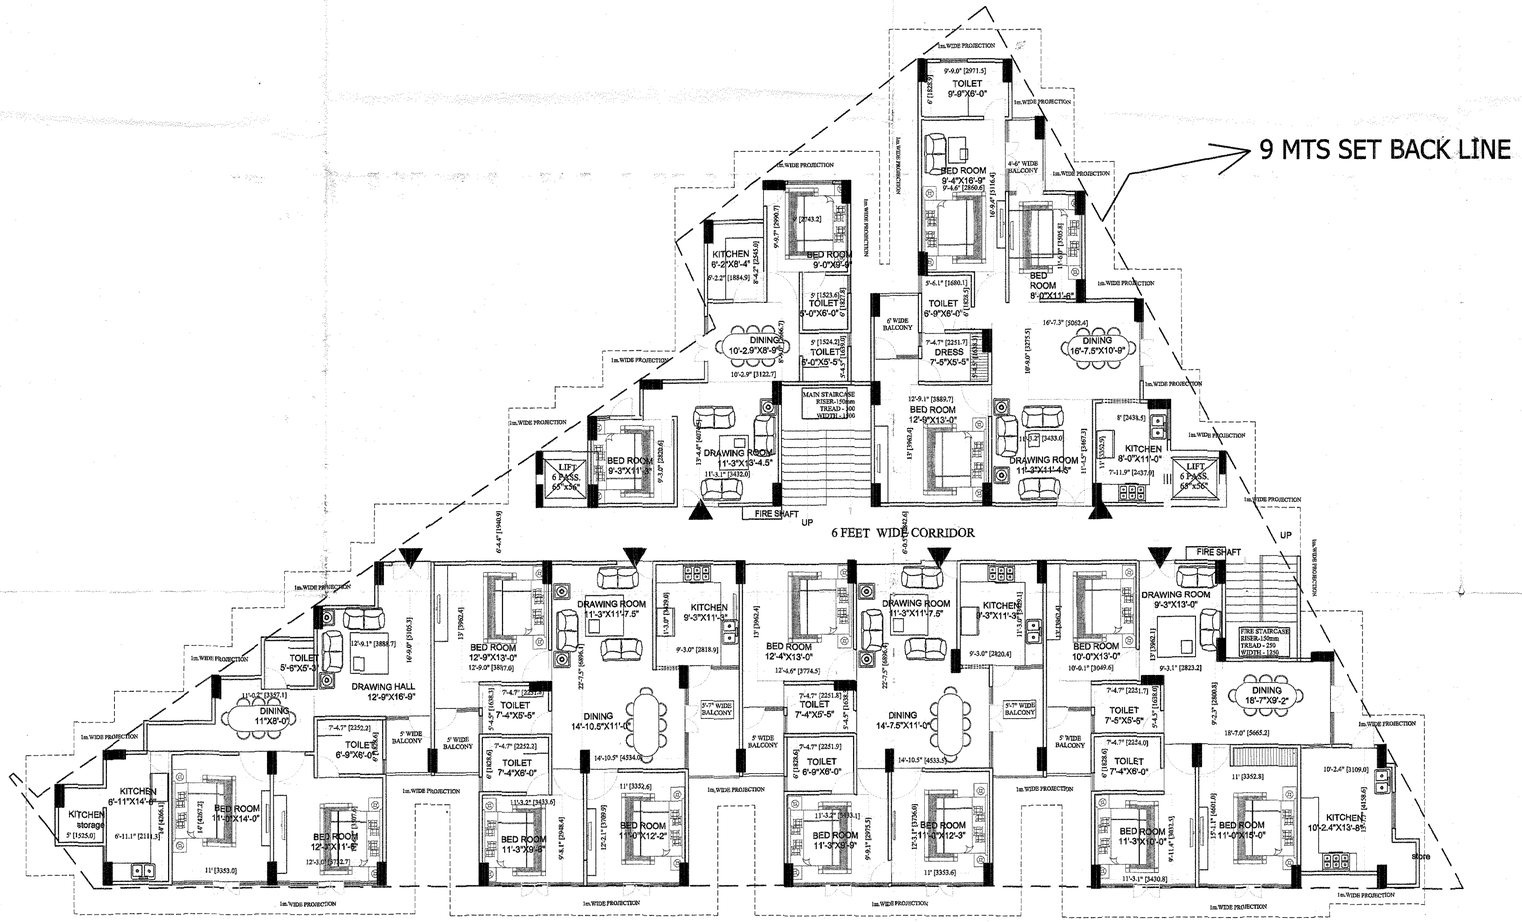

FIRST FLOOR TO EIGHT FLOOR

scale : 1"=8'

APPROVAL OF G.D.A.:

PROJECT TITLE:

PROPOSED RESIDENTIAL APARTMENT AT MOHALLAH Rustampur tappe/pargana haveli tehsil sadar , Gorakhpur

ARAZI NUMBER : 54 AND 53MI
COMPANY NAME : Royal Residency Infratech pvt .Ltd
DIRECTORS NAME : Atul kumar srivastava

Land owner : RAM KRISHNA TIWARI
MANJU TIWARI

sheet number

sheet number 03

	SCALE:
DWN BY: imtiyaz	CKD BY: ashish

OWNER SIGN.

ACORE ARCHITECTURAL SERVICES PVT. LTD
ARCHITECT:ASHISH SRIVASTAVA (B. ARCH)
BRANCH OFFICE : 935/D MATRI ANCHAL NEAR GORAKHNATH RAILWAY CROSSING GORAKHPUR
ASHISH SRIVASTAVA B.ARCH., M.U.R.A. ARCHITECT C.O.A. Reg. No. CA/97/21613
TEL: OFF:3294813,RESI:2255290, MOBILE:9415321836.