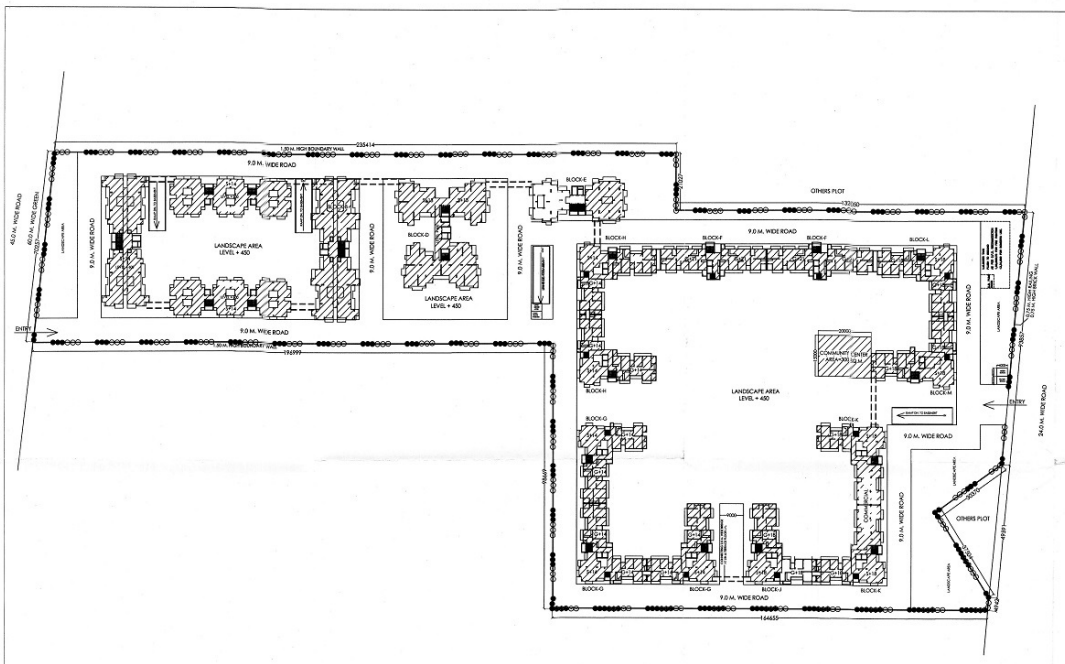

NAMES OF PROPOSED TREES IN LANDSCAPE PLAN

	COMMON NAME	BOTANICAL NAME
	GULMOHAR	DELONIX REGIA
	AMALTAS	CASSIA FISTULA
	JACARANDA	JACARANDA MIMOSAE FOLIA
	SILVER OAK	GREVILLEA ROBUSTA
	ASHOKA	POLYSTEMA LONGIFOLIA

Map for proposed Building in accordance with Bye Laws. Submitted for approval purpose.

Architect

NOTE:

SHRUBS: NO DENOTED AS SHOWN

(1) DIFFERENT TYPES OF SHRUBS ARE:-CASEALDANA PULCHERRIMA, LAGERSTROMIA FLOFFRGINAE, EUPHORBIA PULCHERRIMA

(2) DIFFERENT VARIETIES OF BOUGAINVILLEA SHALL BE PLANTED

ALL ALONGE THE BOUNDARY WALL.

LANDSCAPING CALCULATIONS:-

TOTAL GREEN AREA REQUIRED 25% OF OPEN SPACE:-

=PLOT AREA - (GROUND COVERAGE:-

=39295.50 - 8079.58 = 31015.92/4 = **7753.98 SQ.M.**

LANDSCAPED AREA = PLOT AREA - (GROUND COVG.+ROAD AREA+OPEN PARKING AREA)

= 39295.50 - (8079.58+10234.233+12937.648) = 7844.039 SQ.M. OR 19.96 %

NUMBERS OF TREE REQUIRED:-

= 1 TREE PER 80 SQ.M. = 31015.92/80 = 388 TREES

=PROPOSED 510 TREE OUT OF WHICH 50% WILL BE KEPT LONG LIFE TREE

PROJECT:-	SIGNING AUTHORITY	ARCHITECTS SIGN	REVISED SUBMISSION DRAWING	ARCHITECTS:
GROUP HOUSING FOR **PERFECT PROPBUILD (P) LTD** PLOT NO.-003B,SECTOR-77, AT NOIDA. (U.P.)		M.N. ANDLEY B.ARCH. F.I.A. F.I.V. ARCHITECT CA/75/1061	DWG. TITLE: LANDSCAPE PLAN SCALE:1:500 DRG. NO.:-7 DCSR:Lakshesh DATE:10/08/2012	M.N. ANDLEY B.ARCH. F.I.A. F.I.V. ANDLEYS ASSOCIATES PVT. LTD. ARCHITECTS ENGINEERS PLANNERS SF HOUSING SOCIETY NOIDA-1 NEW DELHI - 110049