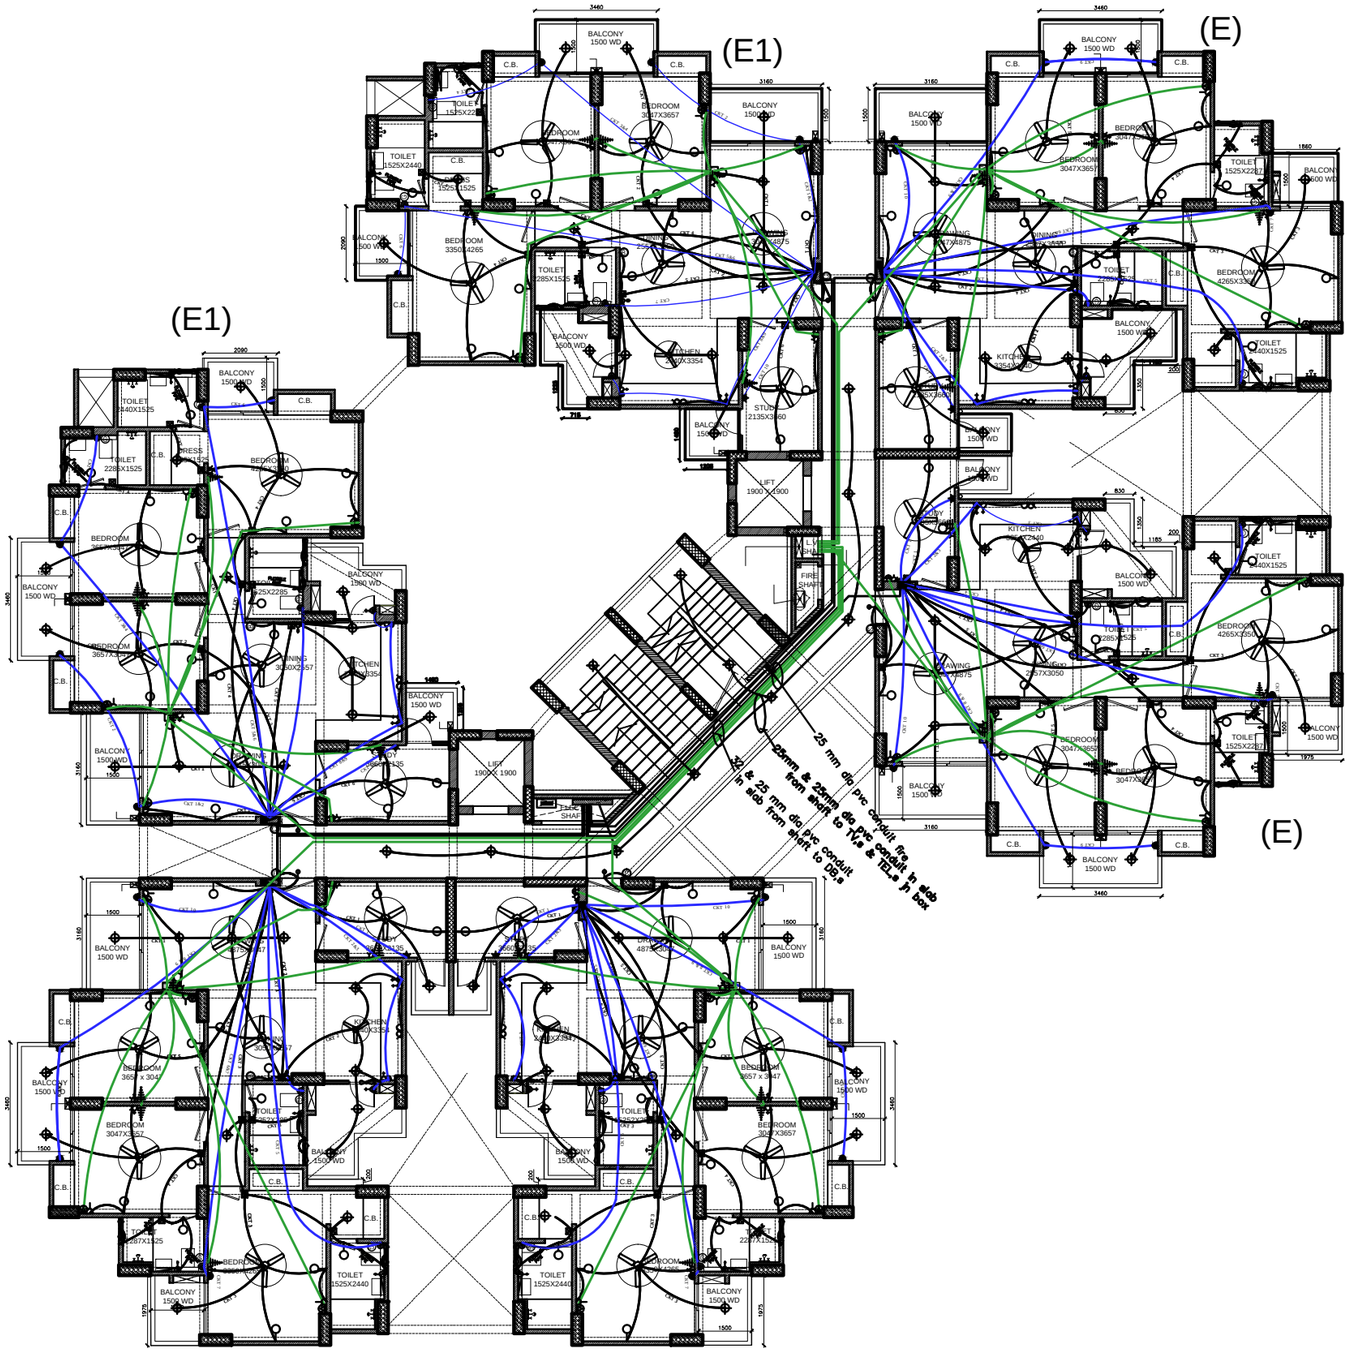

LEGEND : (Electrical)

S. No.	SYMBOL	DESCRIPTION	POSITION
1.		LIGHT POINT/ WALL BRACKET	2150
2.		ENTRANCE LIGHT	2250
3.		CEILING LIGHT (SURFACE)	
4.		MIRROR LIGHT	1950
5.		(TOILET LIGHT)	2200
6.		CHANDLIER	
7.		CEILING FAN	
8.		EXHAUST FAN / CEILING ROSE	1950 / OR AS SPECIFIED
9.		5 AMP PLUG POINT	600
10.		5 AMP PLUG POINT (T.V.)	825
11.		5 AMP PLUG POINT (BED SIDE)	600
12.		5 AMP PLUG POINT	1150
13.		5 AMP SOCKET OUTLET(FOR FRIDGE)	600
14.		5 AMP SOCKET OUTLET (FOR CHIMNEY)	2150
15.		5 AMP SOCKET OUTLET (FOR GAS BURNER) BELOW COUNTER	500
16.		5 /15 AMP POWER POINT	1150
17.		15 AMP. POWER POINT (FOR GEYSER) TOILET 15 AMP. POWER POINT (FOR GEYSER) KITCHEN	1600 2250
18.		20 AMP. AC POINT	600 / OR AS SPECIFIED
19.		20 AMP. SWITCH & SOCKET FOR A/C UNIT	1700
20.		TELEPHONE POINT	600
21.		DUAL TELEPHONE POINT (TEL + INTERCOM)	600
22.		TELEPHONE POINT (BED SIDE)	600
23.		T.V. ANTENNA POINT	825
24.	C	CALL BELL PUSH	1200
25.	B	BUZZER	2150
26.		SWITCH BOARD	1050
27.	T.V.	T.V. / TEL. JUN. BOX IN APARTMENT IN DUCT	BELOW BEAM BOTTAM
28.		DISTRIBUTION BOARD	1600
29.		WATER PURIFIER	
30.		WASHING MACHINE	
31.		5 AMP PLUG POINT FOR HAIR DRYER TOIELT	AS/SITE
32.		INDICATES CONTROLLING OF LIGHT/FAN FROM SWITCH BOARD	
33.	S	INDICATIVE CONDUIT RUN FOR SUBMAIN	
34.	T	INDICATIVE CONDUIT RUN F0R TELEPHONE / T.V. SYSTEM	
35.		INDICATIVE CONDUIT RUN F0R FIRE MCP	
36.		MANUAL CALL POINT (BREAK GLASS TYPE)	1500
37.		ELECTRONIC HOOTER	2250
37.		ELECTRONIC HOOTER	
38.		25 MM Ø.2 CONDUIT RUN T.V. JUNCTION TO FLOOR FOR FIBRE OPTICS	ALL UNIT

DREAMVILLE

TOWER - T - 15 | **B+S+21**

NOTES:-
(1) COMMON AREA SUNKEN BY 25 MM.
(2) BALCONY AREA SUNKEN BY 25 MM.
(3) TOILET SUNK BY 50 MM.
(4) FOR CUT OUT IN FIRE / L.V. / PLUMBING/ ELECT. SHAFT AS/ DRG.
(5) ANY DISCREPANCY NOTED IN THE DRAWING IS TO BE BROUGHT TO THE NOTICE OF THE PLANNING DEPARTMENT IMMEDIATELY.

SCHEDULE OF DOOR WINDOWS TYPICAL FLOOR T - 15

S.NO	DOOR NAME	WIDTH	LINTEL LVL.	CILL LVL.	REMARK	NO.
1	D	1200x2080	2080	±00	FIRE STAIR	1
2	D1	960x2080	2080	±00	MAIN ENT.	6
3	D2	900x2080	2080	±00	BED ROOM	24
4	D3	750x2080	2080	±00	TOILET	18
5	D4A	750x2330	2330	±00	STUDY	4
6	SD1	2360x2330	2330	100	DRG. ROOM	6
7	SD2	1425x2330	2330	100	BED ROOM	16
8	DW5	1115x2330	2330	AS/DETAIL	KITCHEN	2
9	SD8	1820x2330	2330	100	BED ROOM	2
10	DW9	1460x2330	2330	AS/DETAIL	KITCHEN	4
11	DW10	1220x2330	2330	AS/DETAIL	STUDY	2
12	W1	600x1030	2080	1050	TOILET	16
13	W1A	600x880	2080	1200	TOILET	2

KEY PLAN

DATE.	REV.	DESCRIPTION

EXOTICA
creating space for life

PROJECT TITLE:
EXOTICA DREAMVILLE
PLOT NO. GH-1A SEC.16C GREATER NOIDA
M/S EXOTICA HOUSING & INFRASTUCTURE PROJECTS PVT. LTD

ARCHITECTS
PLANNING DEPARTMENT
H-63, SECTOR-63, NOIDA (UP.)

DRAWING TITLE:
TYPICAL FLOOR PLAN
FAN, POWER & TV. TEL.CONDUIT LAYOUT PLAN

DRAWN BY: MOHAMMAD ROOMAN | SCALE: NTS.
CHKD BY: | DATE: 28-11-15

SIGN :
☐ FOR TENDER ■ FOR EXECUTION
☐ FOR INFORMATION ☐ FOR APPROVAL

DRAWING NO: UP/DR/T-15/EC/01

NOTES