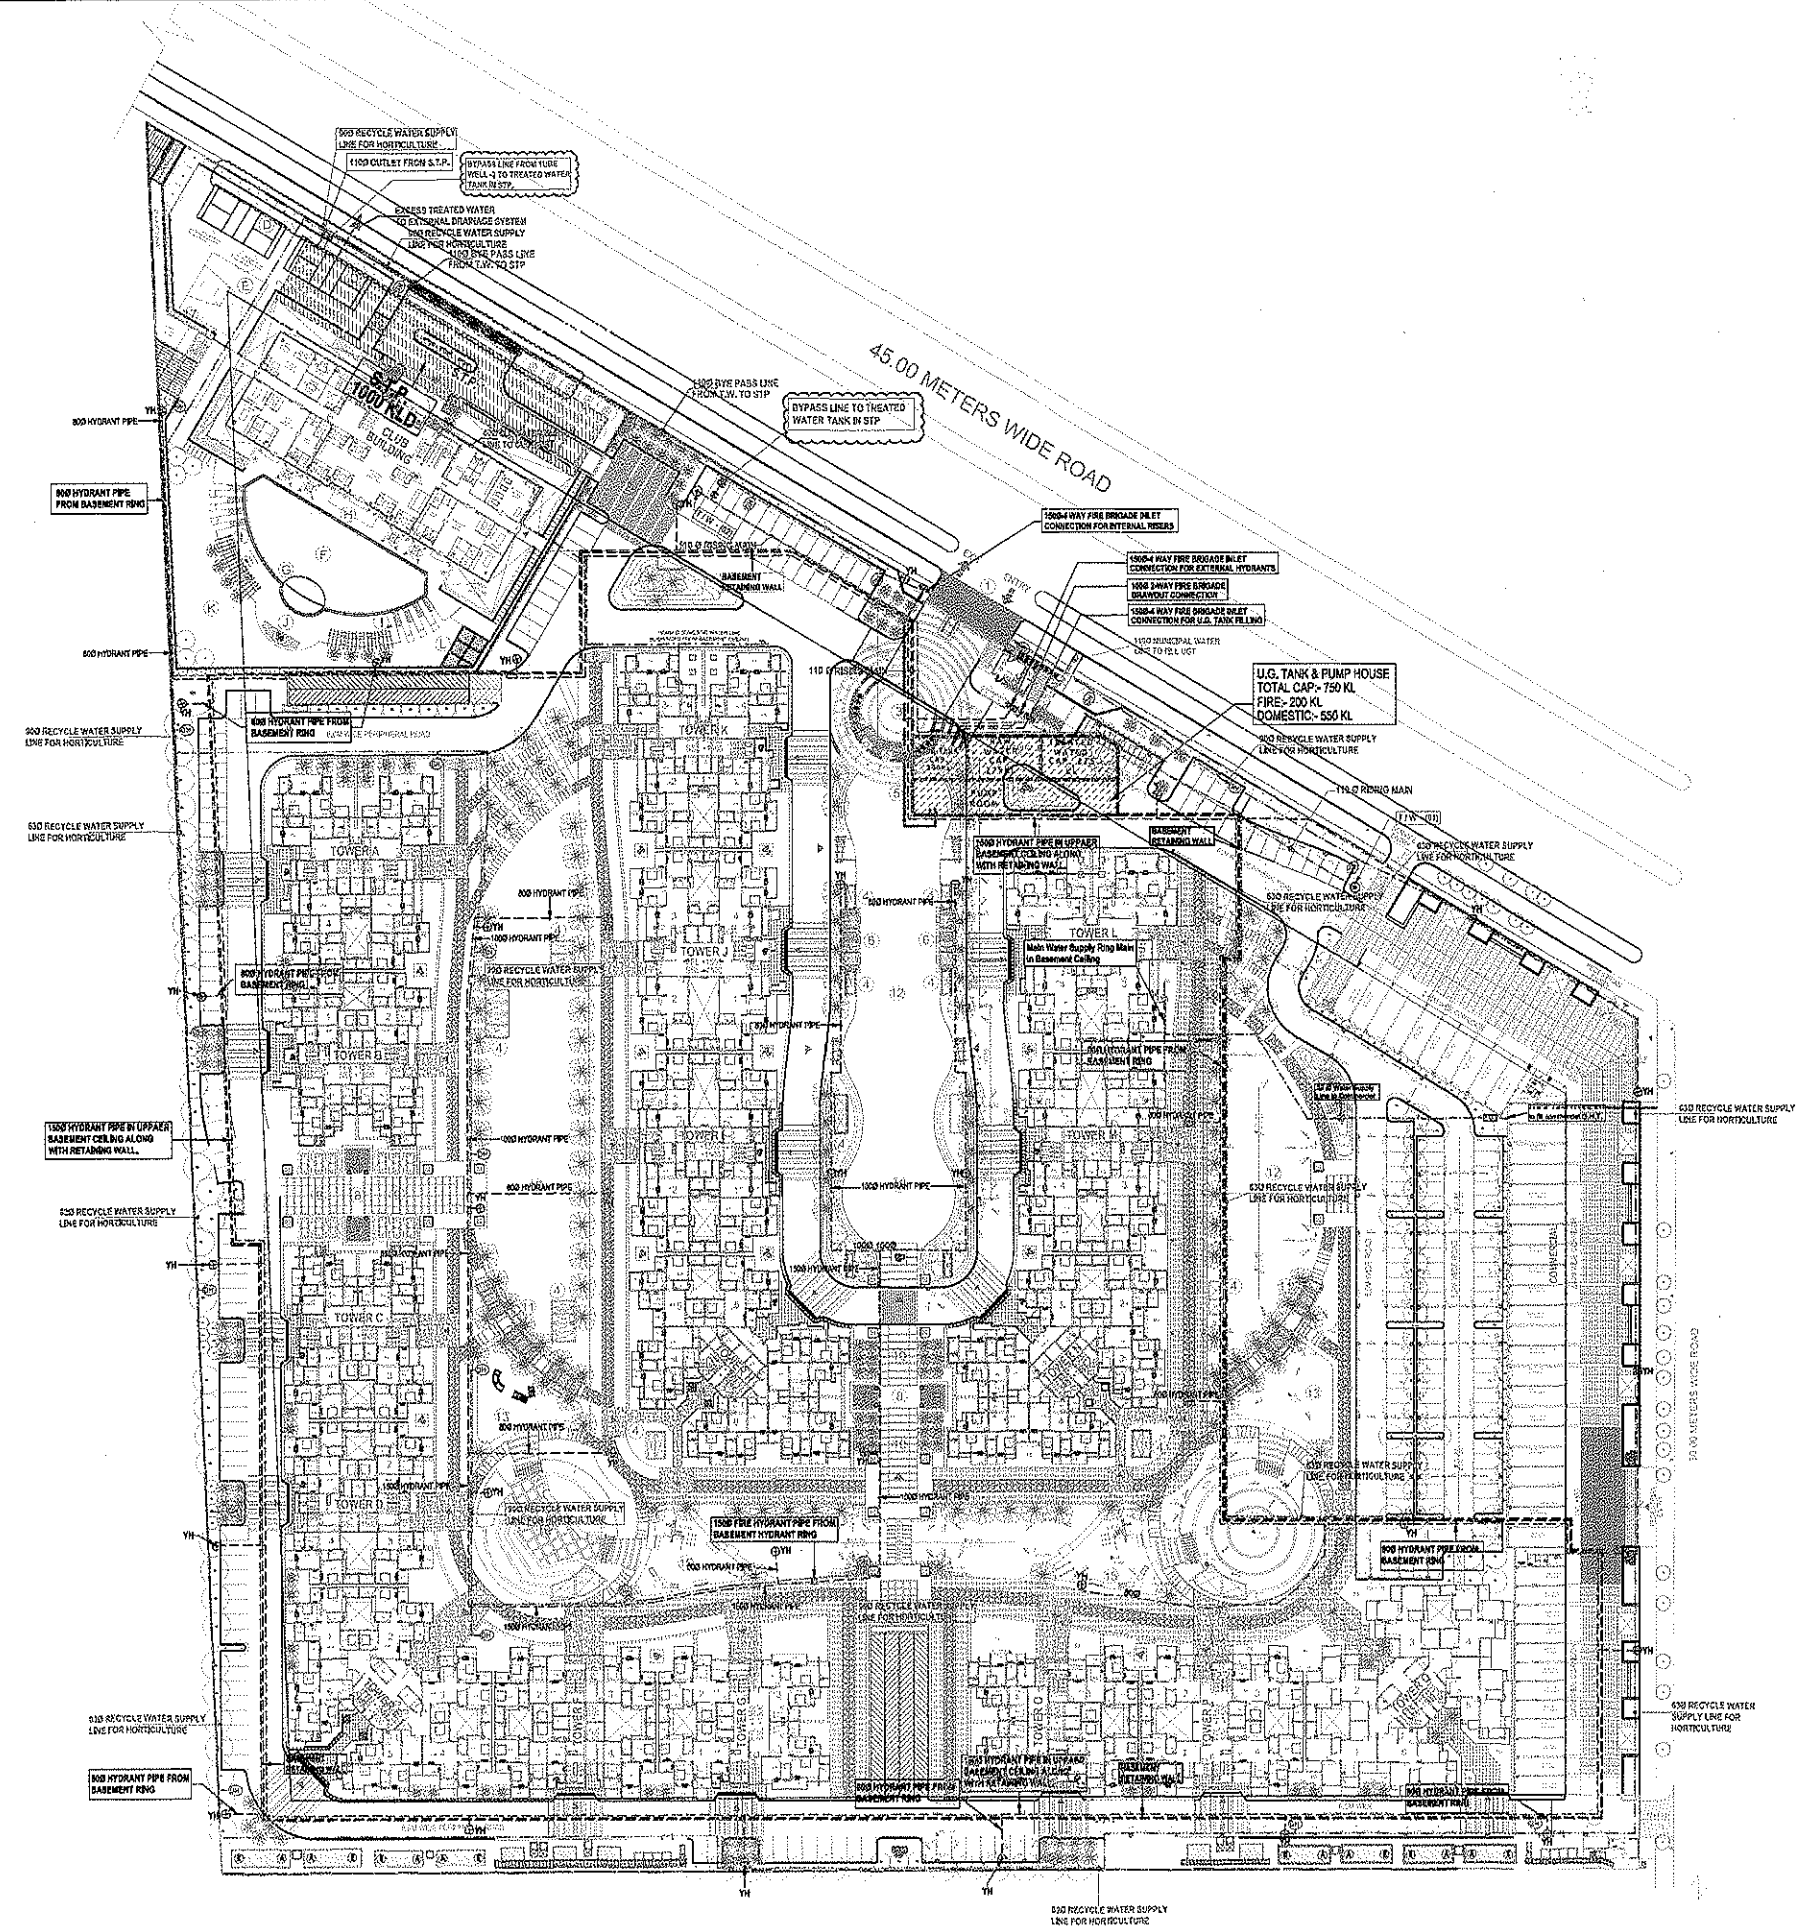

For Gulshan Homes And Infrastructure Pvt. Ltd.

Authorised Signatory

LEGEND :

S. No.	SYMBOL	DESCRIPTION
1.		RISING MAIN LINE (FROM T/W TO U.G.T.)
2.		MUNICIPAL WATER SUPPLY PIPE LINE
3.		RECYCLED WATER SUPPLY LINE FOR HORTICULTURE
4.		PROPOSED TUBE WELL
5.		BASEMENT RETAINING WALL
6.	GH	GARDEN HYDRANT
7.	YH	YARD HYDRANT 63 M.M. DIA. SINGLE HEADED HYDRANT VALVE WITH 2 NOS. 15 M. LONG, 63 M.M. DIA. FIRE HOSE PIPE & 1 NO. BRANCH PIPE WITH NOZZLE
8.	I.R.L. (+)1250	INTERNAL ROAD LEVEL

LEGEND : FIRE SYSTEM

YARD HYDRANT PIPE DIA :-

a) 1 NO OF YARD HYDRANTS PIPE DIA TO BE = 80Ø
b) 2 TO 3 NO OF YARD HYDRANTS PIPE DIA TO BE = 100Ø
c) 4 NO OF YARD HYDRANTS AND ABOVE PIPE DIA TO BE = 150Ø

NOTES : WATER SUPPLY

1. THE DEPTH OF RECYCLE WATER SUPPLY MAIN SHALL BE -1000 MM
2. THE DEPTH OF RISING MAIN SHALL BE -1000 MM
3. PIPE MATERIAL FOR EXTERNAL WATER SUPPLY - RECYCLE / TUBE WELL RISING MAIN / MUNICIPAL LINE SHALL BE HDPE (PE100) PN6

Project :
PROPOSED GULSHAN IKEBANA AT
PLOT NO- GH-03/A, SECTOR 143 , NOIDA .

Title :
LAYOUT PLAN

Subtitle :
EXTERNAL WATER SUPPLY & FIRE HYDRANT SYSTEM

Drawing Released For :

- ☐ APPROVAL
- ☐ SUBMISSION
- ☐ ADVANCE COPY
- ☒ CONSTRUCTION

Drg. No : G.I. / ES - 03

Scale : 1: 600 | Drawn By : SOM

Date : April 2014 | Design By : Sanjay Goel

Ckd By : Anand Havelia

Architects :
DEEPAK MEHTA & ASSOCIATES
ARCHITECTS, PLANNERS, VALUERS, LANDSCAPE & INTERIORS
PLOT NO. 16 ABHISHEK PLAZA L.S.C. MAYUR VIHAR PH II DELHI 91
PH: 66272180 TELEFAX: 22770180

Services Consultant :
Consummate Engineering Services (P) Ltd.
Noida Office : B - 67, Sector - 67, Noida - 201 301
Tel : (0120) 2593500 (36 Lines)
Lko. Office : R 006, Rohtas Plumeria, Gomti Nagar, Lucknow
Tel : (0522) 6516455
e mail : mail@cespl.in, website : www.cespl.in