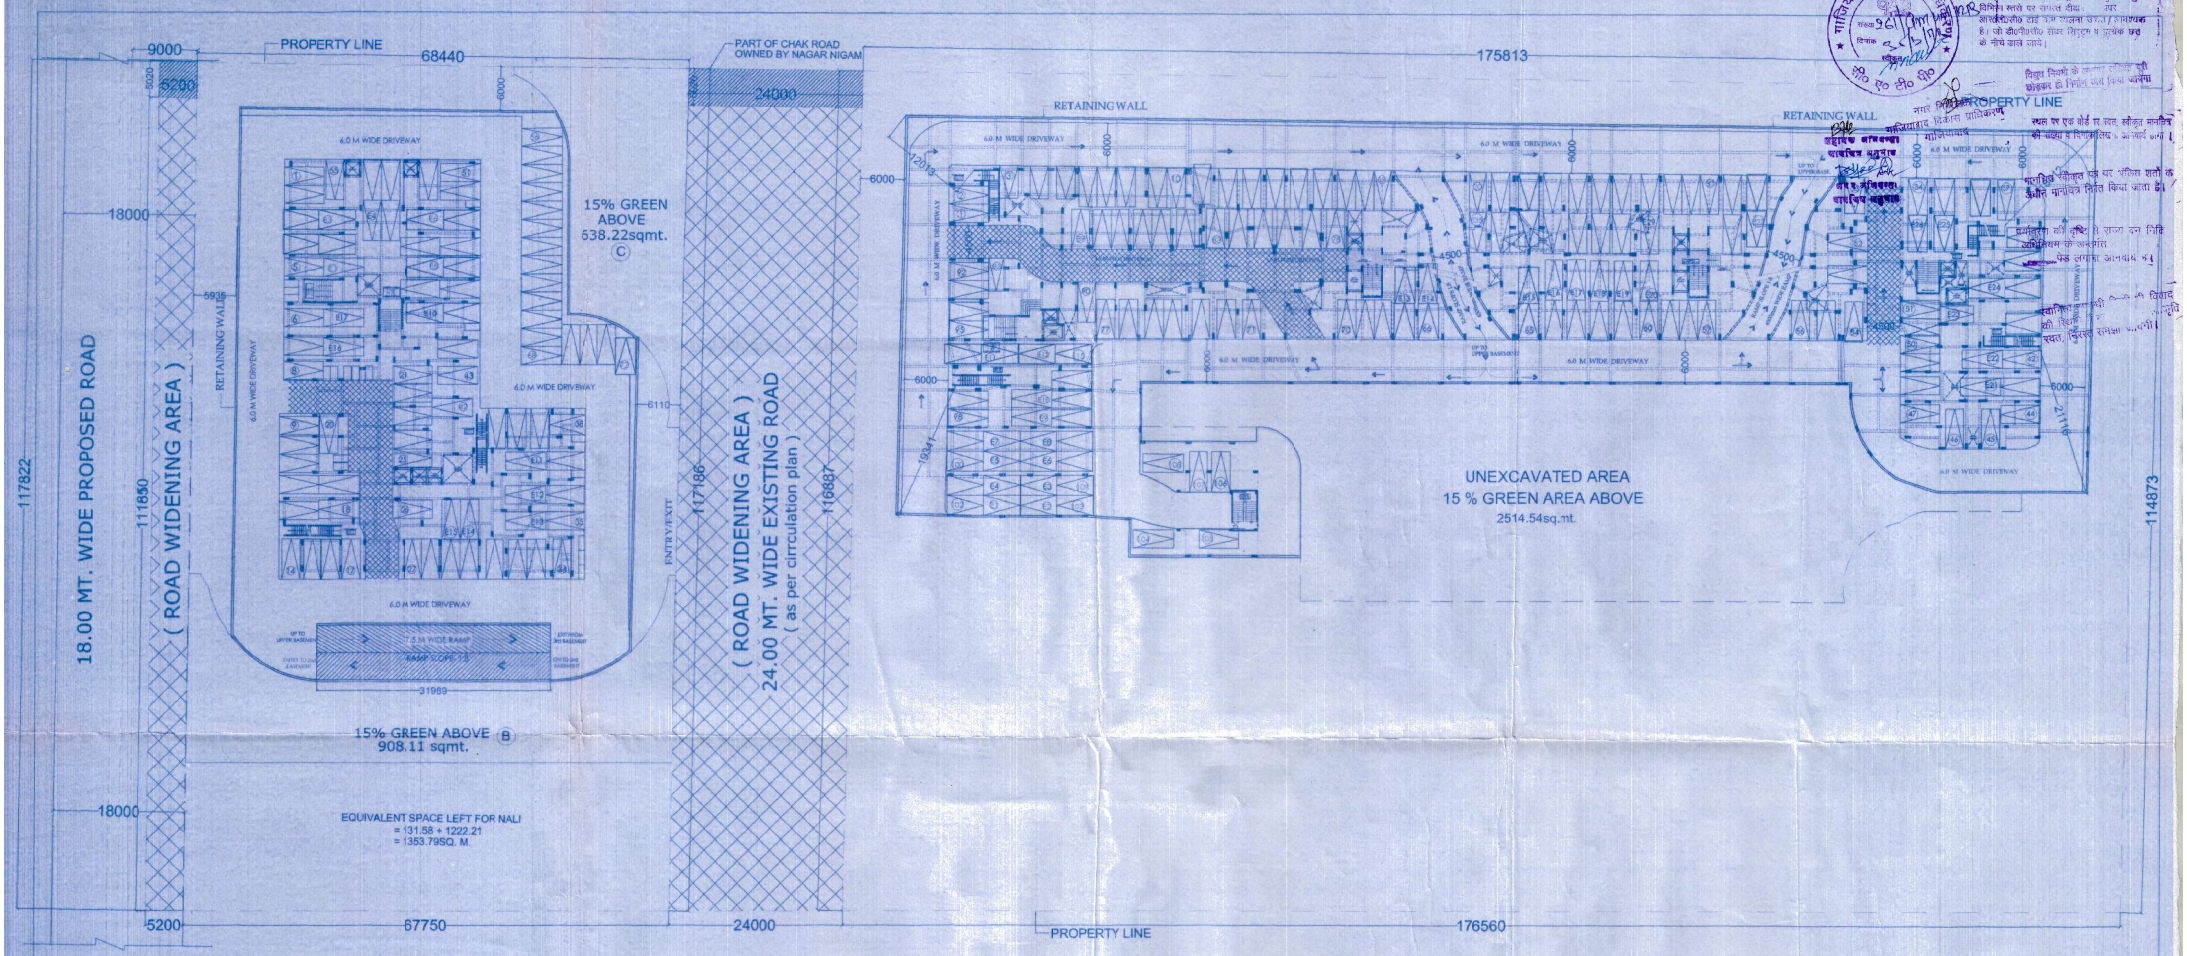

SECOND BASEMENT FLOOR PLAN

PROJECT:
ADDITION / ALTERATION IN SUBMISSION DRAWING FOR GROUP HOUSING " FORTUNE RESIDENCY" AT KHASRA NO -1123 &1116 AT VILLAGE NOORNAGAR GHAZIABAD (UP)

OWNER:
M/s VASU INFRASTRCTURE (P.) LTD

DRAWING TITEL:
SECOND BASEMENT PLAN

For VASU Infrastructure (P) Ltd. Director

RAJ KUMAR SHARMA
Architect
Regd. No. CA/2012/58182

OWNER SIGN: ARCHITECT SIGN:

Aashirwad Architectural Services Pvt. Ltd.
Architects,Engineers,Interior Designers,Vastu Consultant
Office: 5/1,FLAT NO.5,ROOP NAGAR,DELHI-110007
Phone: 9871380765 , 9810778101
Email:- aashirwadarchitects@yahoo.com

SCALE	SHEET NO	DEALT BY	CHECKED BY	DATE
N.T.S	SD-04	POOJA		