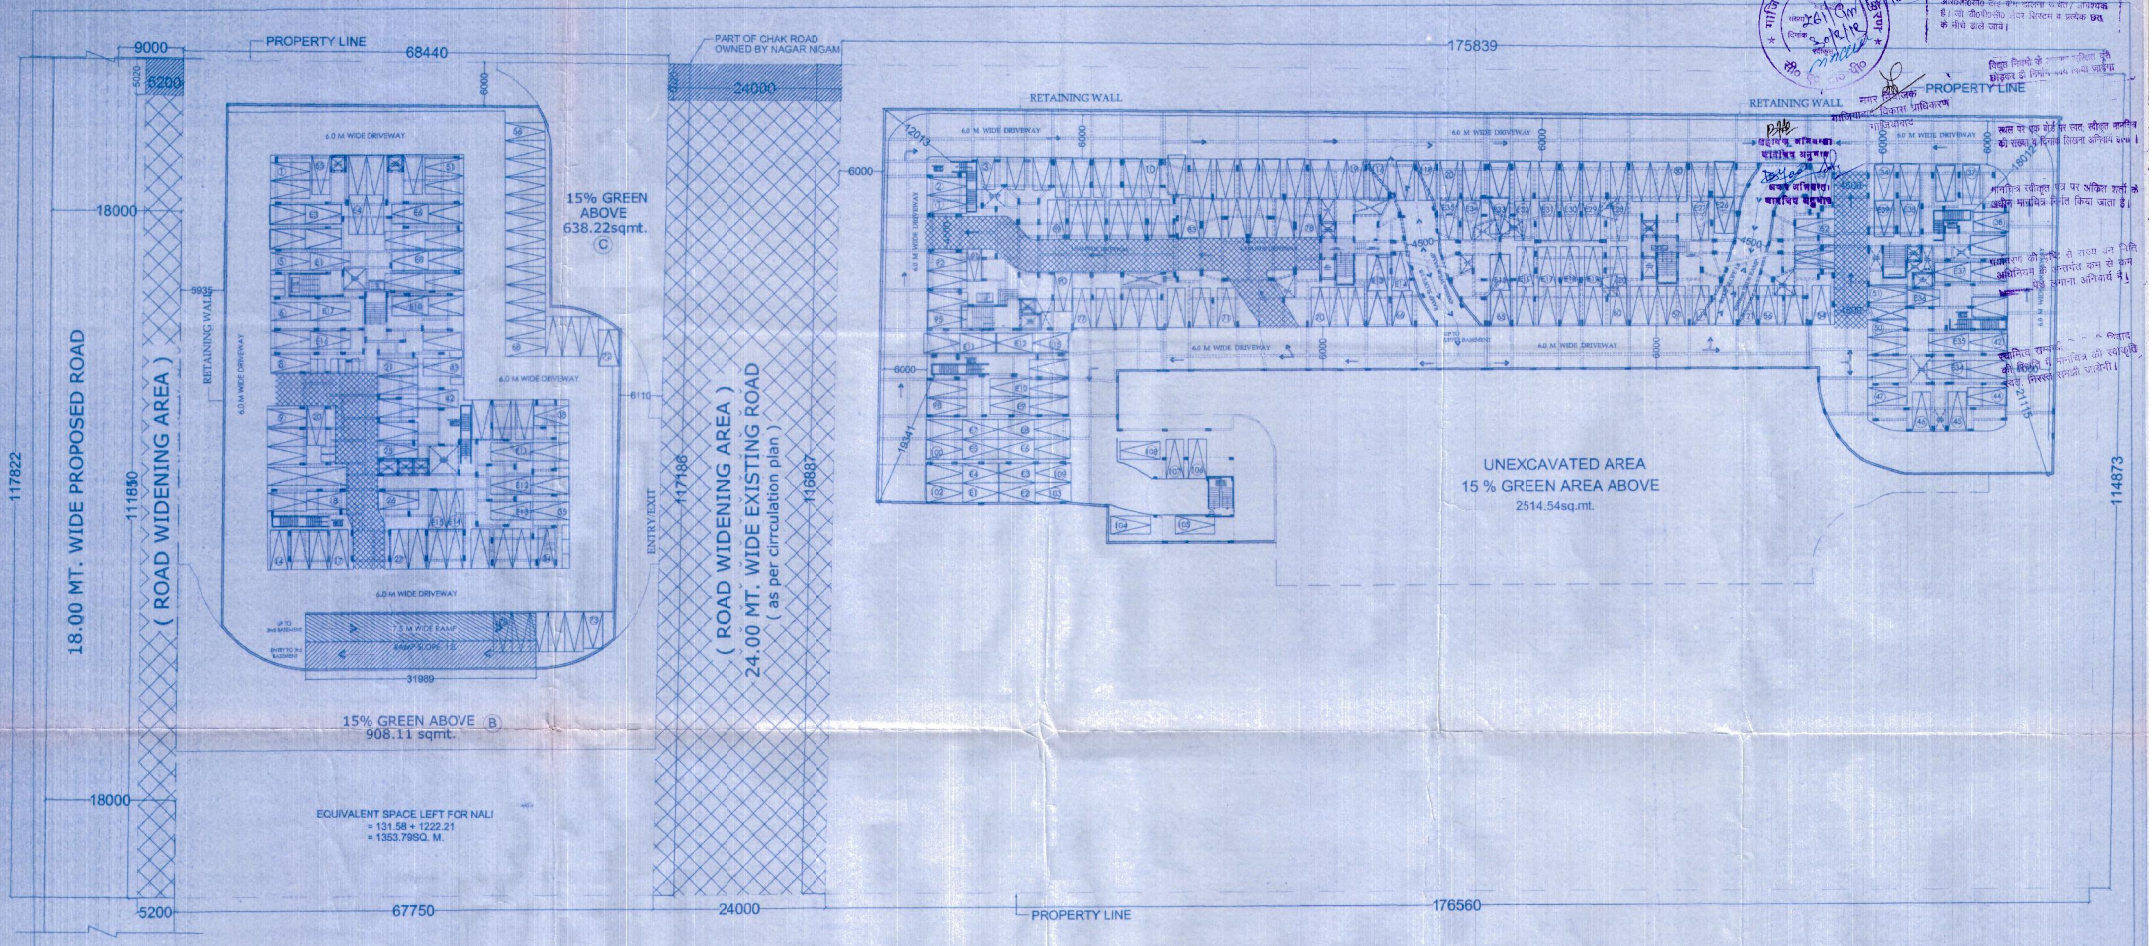

THIRD BASEMENT FLOOR PLAN

PROJECT :-
ADDITION / ALTERATION IN SUBMISSION DRAWING FOR GROUP HOUSING " FORTUNE RESIDENCY" AT KHASRA NO.-1123 &1116 AT VILLAGE NOORNAGAR GHAZIABAD (UP)

OWNER :-
M/s. VASU INFRASTRCTURE (P.) LTD

DRAWING TITEL :- THIRD BASEMENT PLAN

For VASU Infrastructure (P) Ltd.
Director

RAJ KUMAR SHARMA
Architect
Regd. No. CA/2012/58182

OWNER SIGN: ARCHITECT SIGN:

Aashirwad Architectural Services Pvt. Ltd.
Architects,Engineers,Interior Designers,Vastu Consultant
Office: 5/1,FLAT NO.5,ROOP NAGAR,DELHI-110007
Phone:- 9871380765 , 9810776101
Email:- aashirwadarchitects@yahoo.com

SCALE	SHEET NO	DEALT BY	CHECKED BY	DATE
N.T.S	SD-05	POOJA		