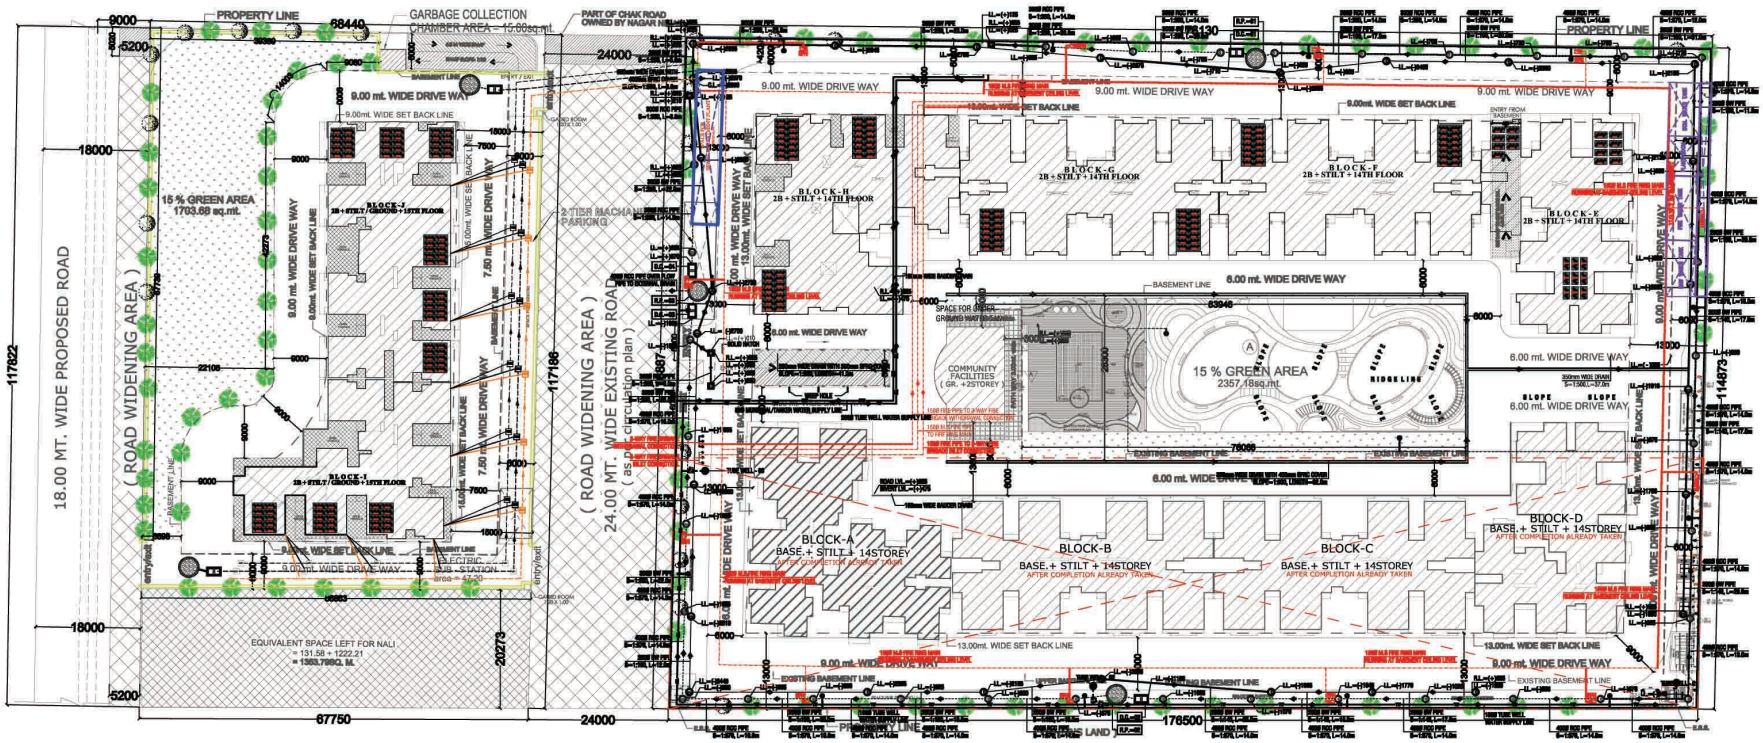

PLAN OF DEVELOPMENT OF WORK

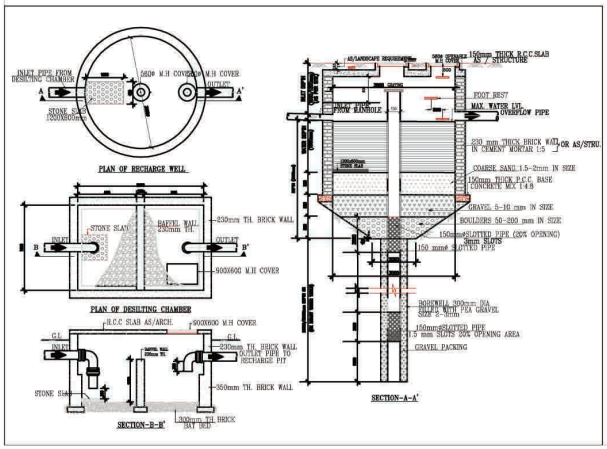

SERVICES LINE DETAIL

1		450 WD. STORM WATER DRAIN
2		150 Ø WASTE WATER LINE
3		450 Ø SEWER LINE
4		300 Ø RAIN WATER LINE

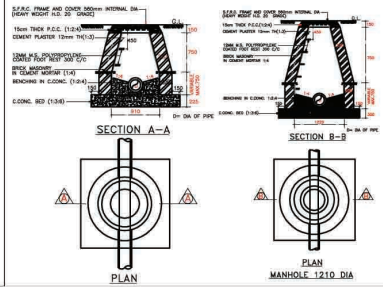

PLUMBING LEGEND:

	RAIN WATER HARVESTING
	SPACE FOR SOLAR PANEL

PLUMBING LEGEND:-

	EXTERNAL SEWER LINE
	EXTERNAL STORM WATER LINE
—MW—	DOMESTIC WATER SUPPLY FILLING LINE FROM MUNICIPAL / TANKER LINE.
	IRRIGATION WATER SUPPLY LINE
—TW—	TUBE WELL WATER SUPPLY LINE
	EXTERNAL FIRE HYDRANT LINE
R.P.	**RECHARGE PIT (3000 MM DIA)**
D.C.	**DESILTING CHAMBER (1000 x 2000 MM DIA)**
	VALVE WITH CHAMBER
	NON RETURN VALVE WITH CHAMBER

PLUMBING LEGEND:-

	SEWER MANHOLE WITH 560Ø MANHOLE COVER.
	RAIN WATER HARVESTING
	STORM WATER CATCH BASIN SIZE=(600x600)MM
	STORM WATER MANHOLE WITH 560Ø PERFORATED MANHOLE COVER.
(I) (II) (III)	910 DIA MANHOLE UPTO 1.67 M DEPTH 1220 DIA MANHOLE UPTO 2.29 M DEPTH 1520 DIA MANHOLE ABOVE 2.29 M DEPTH
ERH	EXTERNAL FIRE HYDRANT
GH	GARDEN HYDRANT
G.L.	GROUND LEVEL
I.L.	INVERT LEVEL
C.L.	CONNECTION LEVEL

PROJECT :
DRAWINGS FOR THE GROUP HOUSING PROJECT " FORTUNE RESIDENCY"
AT KHASRA NO -1123 &1118
AT VILLAGE NOORNAGAR GHAZIABAD (UP)

OWNER :
M/s. VASU INFRASTRUCTURE (P.) LTD

DRAWING TITLE :
PLAN OF DEVELOPMENT OF WORK

OWNER SIGN: ARCHITECT SIGN:

Design Studio
SHIVI MEHROTRA ASSOCIATES
OFFICE:- A-244 KAUSHAMBI GHAZIABAD (U.P.)
Ph-0120 - 4154153 , 4102712, TEL. FAX - 2775662
e-mail : arch.ms.design@gmail.com

SCALE	DATE	DEALT BY	CHECKED BY	SHEET NO.
N.T.S				DG-02