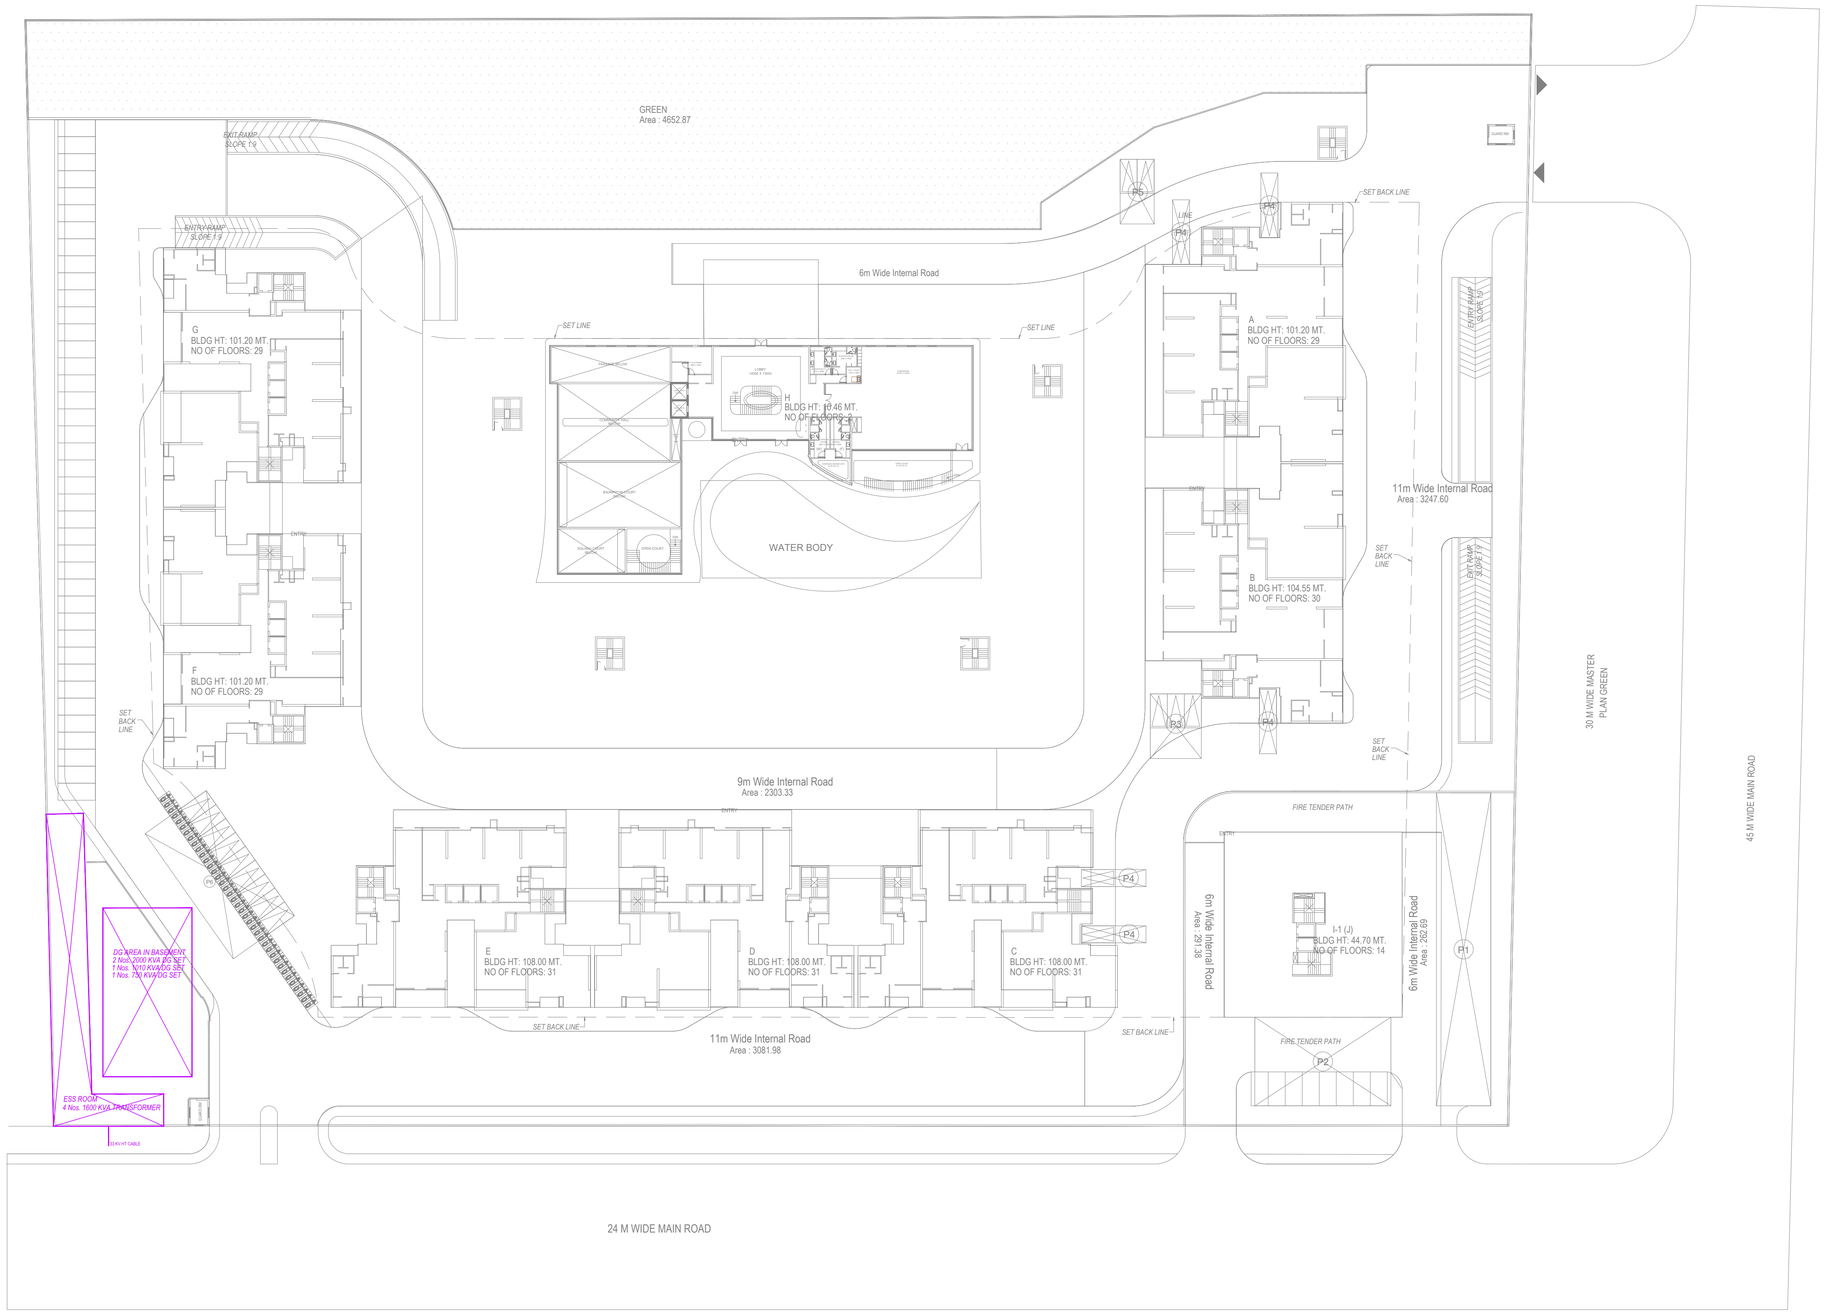

Rev. no.	Date	Revision
..	..	..

Project
THE SUNFLOWER GROUP HOUSING AT PLOT NO.:- GH-7
ADITYA WORLD CITY,
NH24, GHAZIABAD, (UP).

Title
SITE PLAN.

Subtitle
EXTERNAL ELECTRICAL SERVICES

Drawing released for
- ☐ APPROVAL
- ■ SUBMISSION
- ☐ ADVANCE COPY
- ☐ CONSTRUCTION

Drg. no. S.F / EX / S-06	Drawn by SAMSHER
Scale 1 : 450	Designed by R.K.
Date Feb. 2024	Checked by Anand Havelia

Architects
N + U DESIGN STUDIO
Architecture • Project Management
Urban Planning • Product Design
B - 224, OKHLA PHASE - I,
NEW DELHI - 110020 , INDIA
Telephone :
+91-11-46818113
E.Mail : info@nplusu.in
Website : www.nplusu.in

Services Consultant
Consummate Engineering Services (P) Ltd.
cespl
Working Together To Create Value
Noida Office : B - 67, Sector - 67, Noida - 201 301
Tel : (0120)6943500 (23 Lines)
Lko. Office : R 006, Rohtas Plumeria, Gomti Nagar, Lucknow
e mail : mail@cespl.in, website : www.cespl.in