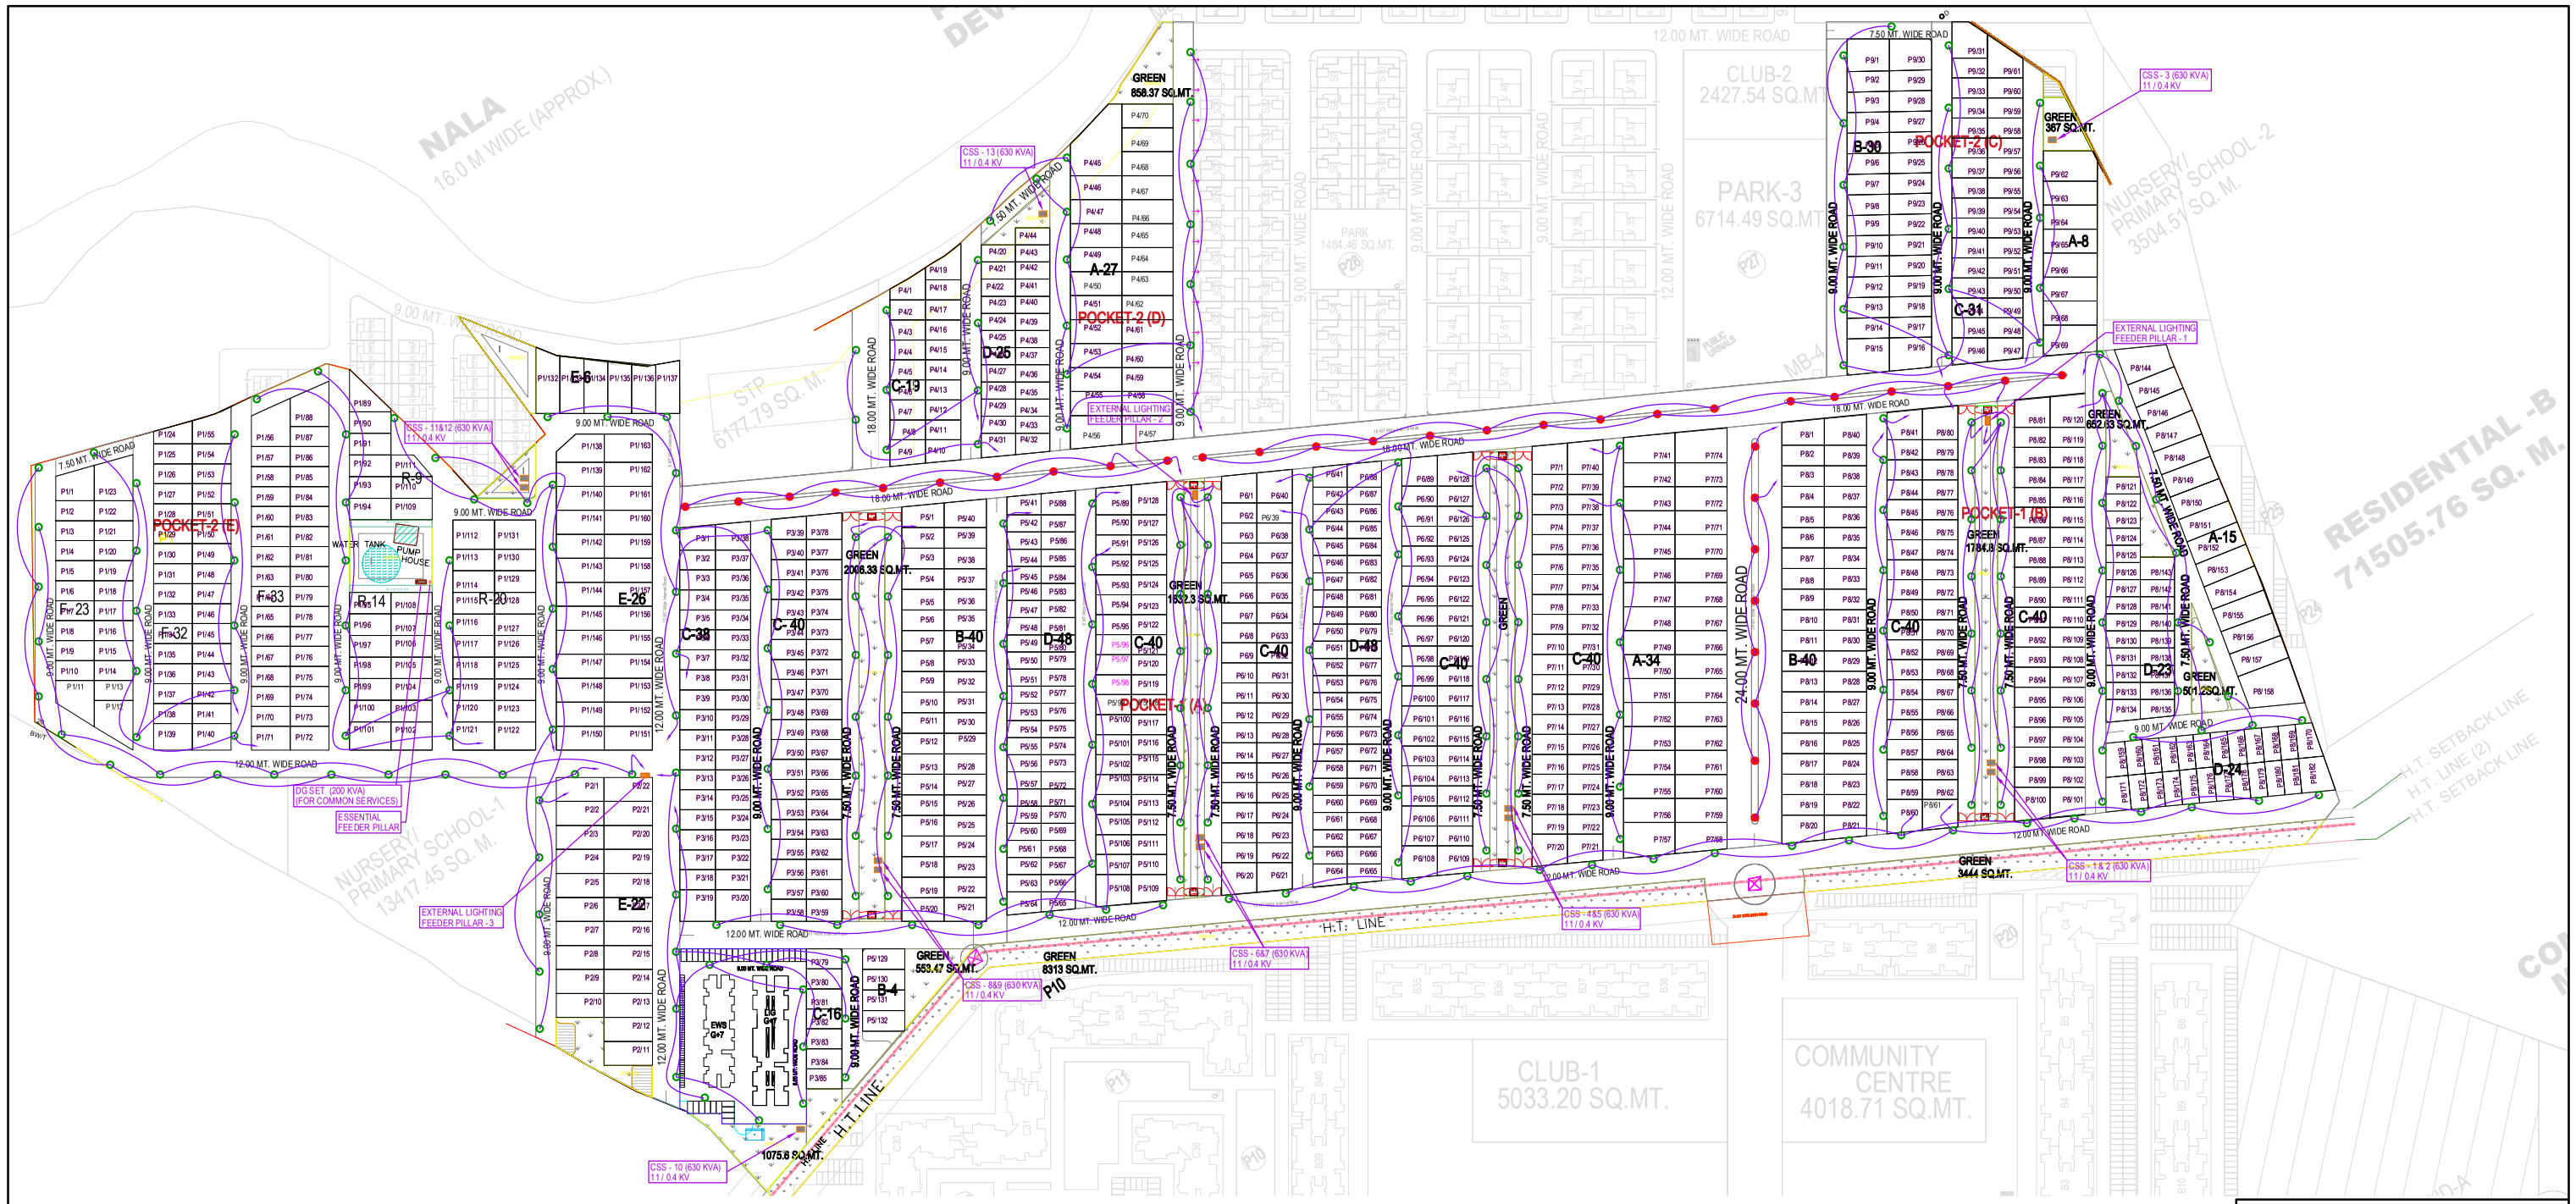

LEGEND :- EXTERNAL LIGHTING

S. No.	SYMBOL	DESCRIPTION	QTY.
1.		7.5 METER HIGH POLE WITH 60 WATT LED SINGLE LIGHT FIXTURE	282 NOS
2.		7.5 METER HIGH POLE WITH 60 WATT LED TWIN LIGHT FIXTURE	34 NOS
3.		EXTERNAL LIGHTING FEEDER PILLAR	3 NOS
4.		11 KV / 0.4 KV COMPACT SUB STATION	

Rev. No.	Date	Revision
R0	20.03.2024	Issued as Submission

Project :
SAHARA
CITY HOMES LUCKNOW

Title :
LAYOUT PLAN

Subtitle :
EXTERNAL ELECTRICAL & EXTERNAL LIGHTING SYSTEM

Drawing Released For :
- ☐ APPROVAL
- ■ SUBMISSION
- ☐ ADVANCE COPY
- ☐ CONSTRUCTION

Drg. No : SAHARA - / EE-01

Scale : A1@1:1400

Drawn By : Mandeep

Date : March, 2024

Design By : Ateeq Ur Rehman

Ckd By : Anand Havelia

Services Consultant :
Consummate Engineering Services (P) Ltd.
Noida Office : B - 67, Sector - 67, Noida - 201 301
Tel : (0120) 2303500 (24 Lines)
Lko. Office : R 006, Rohtas Plumeria, Gomti Nagar, Lucknow
e mail : mail@cespl.in, website : www.cespl.in