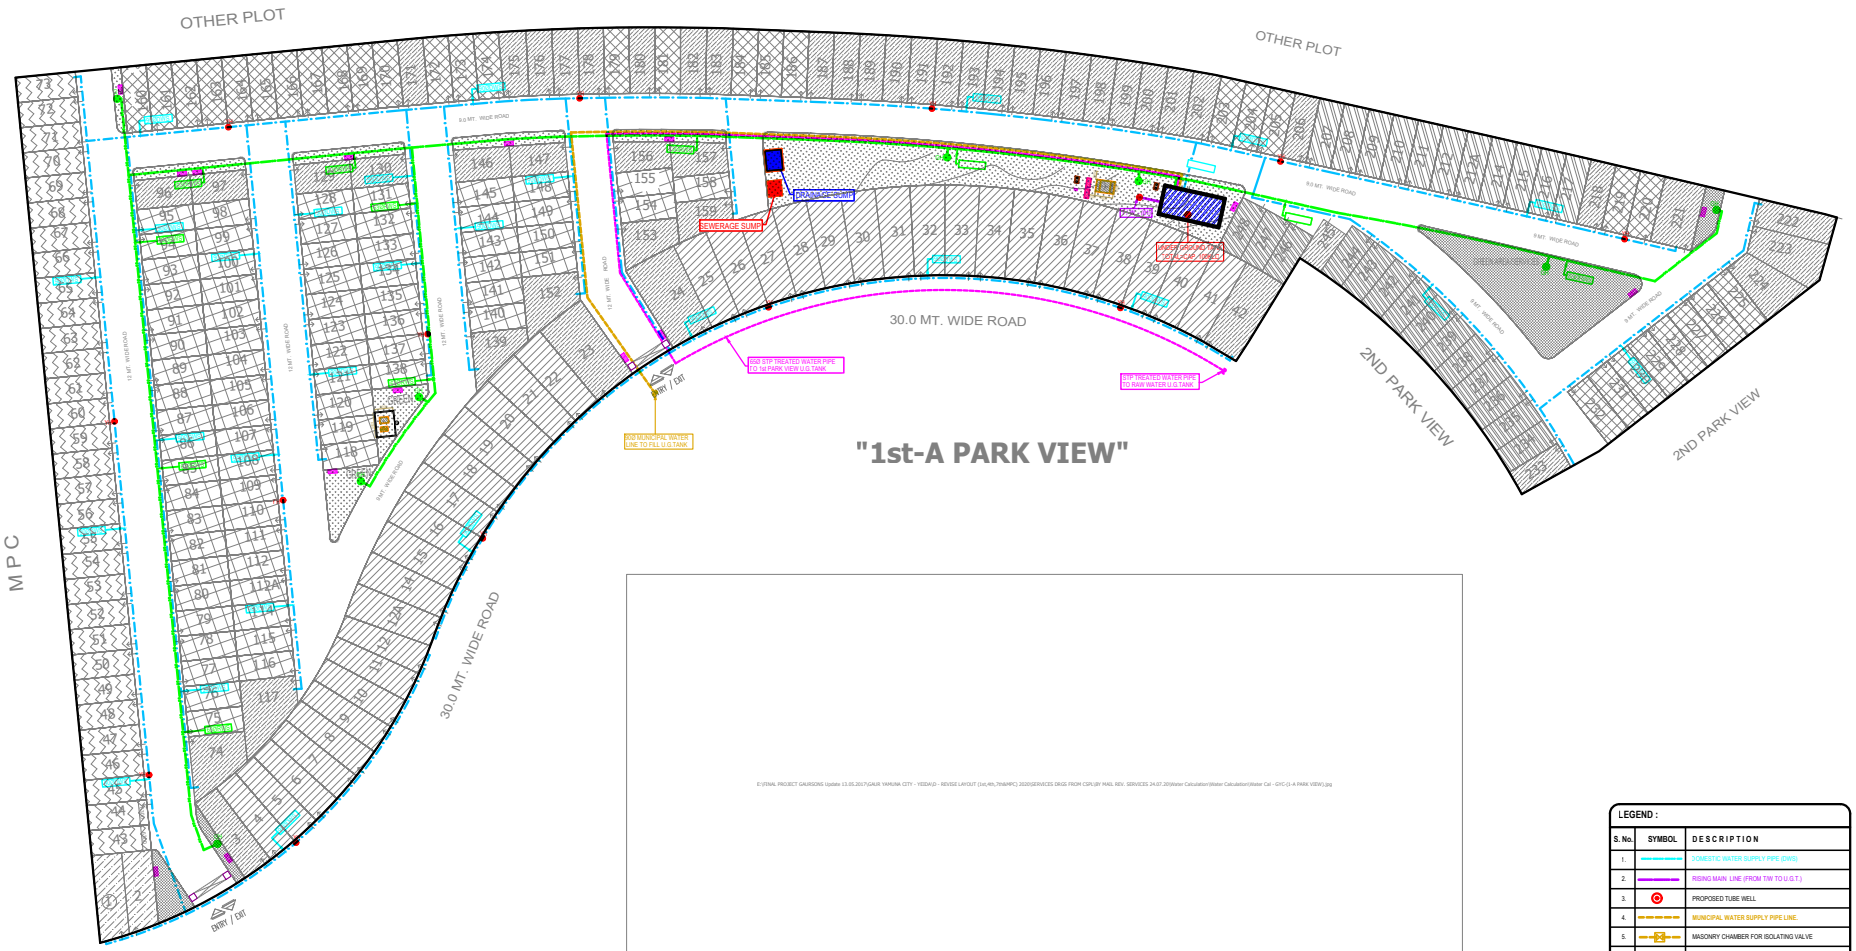

E:\FINAL PROJECT GAURSONS Update 13.05.2017\GAUR YAMUNA CITY - YEIDA\(2 - REVISE LAYOUT (1st,4th,7thMPC) 2020\SERVICES DRGS FROM CSPL\BY MAIL REV. SERVICES 24.07.20\Water Calculation\Water Calculation\Water Cal - GYC-(1-A PARK VIEW).jpg

LEGEND :

S. No.	SYMBOL	DESCRIPTION
1.		DOMESTIC WATER SUPPLY PIPE (DWS)
2.		RISING MAIN LINE (FROM T/W TO U.G.T.)
3.		PROPOSED TUBE WELL
4.		MUNICIPAL WATER SUPPLY PIPE LINE.
5.		MASONRY CHAMBER FOR ISOLATING VALVE
6.	YH	YARD HYDRANT
7.		RECYCLED WATER SUPPLY LINE * FOR HORTICULTURE (RWS)
8.	GH	GARDEN HYDRANT

Drg. No = 1A- 03

PROPOSED
VICTORIAN VILLAS
1st-A PARK VIEW-
GAUR YAMUNA CITY-
GREATER NOIDA

GAUR YAMUNA CITY

Title : SITE PLAN

Subtitle : EXTERNAL WATER SUPPLY LAYOUT

Drawing Released For :
- ☐ APPROVAL
- ☐ ADVANCE COPY
- ■ SUBMISSION
- ☐ CONSTRUCTION

Drg. No : GYC / 1st-A / SP / PL - 03

Date : 23.07.2020

Scale : A1@1:600

Drawn By : S.Bhandari

Design By : Shakir Shabbir

Ckd By : Anand Havelia

architects
BRIJ (INDIA) ARCHITECTS
F-89, GREEN PARK, NEW DELHI -16.
Ph. +91-11-26853815, 26858307,Fax : +91-11-26850788
E-mail : biarch.atwin@gmail.com
Website: www.atwin.in

services consultant
Consummate Engineering Services (P) Ltd.
cespl Working Together To Create Value
Noida Office : B - 67, Sector - 67, Noida - 201 301
Tel : (0120) 26943500 (24 Lines)
Lko. Office : R 006, Rohtas Plumeria, Gomti Nagar, Lucknow
e mail : mail@cespl.in, website : www.cespl.in