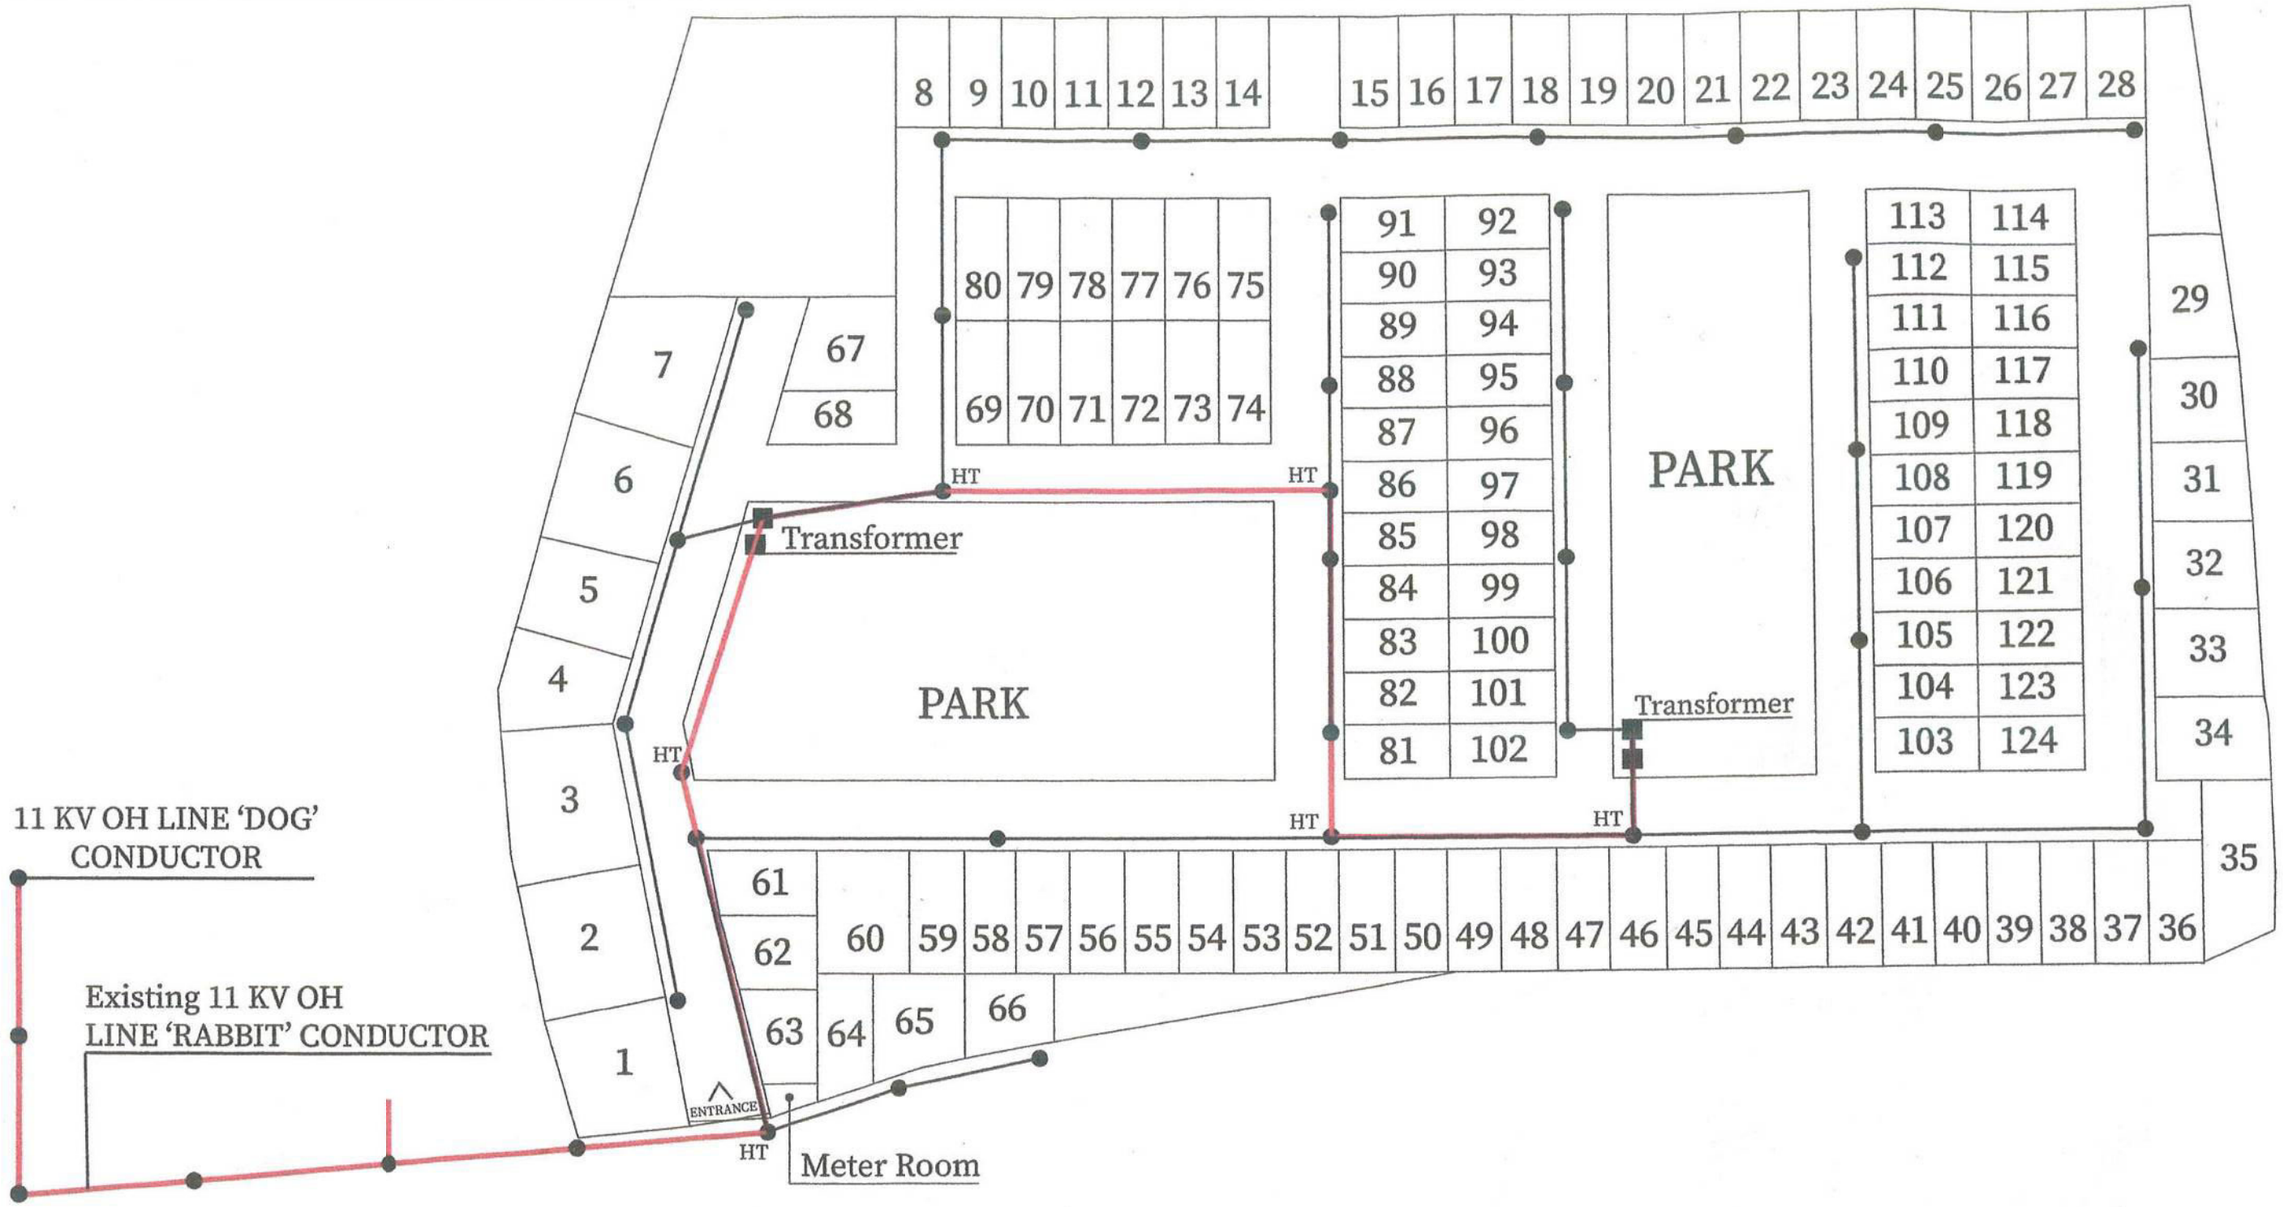

PROJECT NAME: PROPOSED LAYOUT PLAN OF ***JYOTI GREENS*** AT TODHAKPUR, OPPOSITE NAVEEN GALLA MANDI, SOUTH KANPUR	**PHASE - 1 LAYOUT PLAN**	N	ARCHITECT: **AR. PRASOON JALOTA** (LICENSE NO. CA/200639219) 1ST FLOOR, SHYAM SUNDAR BUILDING, 24/18 - B,KARACHI KHANA,THE MALL, KANPUR MOBILE: 9005903707 E-MAIL: prasoonjalota@gmail.com	ELECTRICAL CONSULTANT: **ER. P.K. AGNIHOTRI** SAISAA ENGINEERS I-236, AVAS VIKAS NO. 1, KESHAVPURAM, KALYANPUR, KANPUR MOBILE: 9839155863 E-MAIL: saisaaengineers@gmail.com
COMPANY NAME: **NAVSHEEL STANDARD CONSTRUCTIONS** 35 - CANTT CARIAPPA ROAD, KANPUR E-MAIL: info@jyotiproperties.com WEBSITE: jyotiproperties.com	SHEET TITLE: **LAYOUT PLAN OF HT LINE CONNECTION**	OWNER'S SIGN Navsheel Standard Constructions Partner	ARCHITECT'S SIGN PRASOON JALOTA (Architect) B.Arch.(MIT), M-Arch (University Sheffield) R.I.B.A (London), M.C.A. Reg. No. CA/2000/39219	ELECTRICAL CONSULTANT'S SIGN: For SAISAA ENGINEERS Authorised Signatory