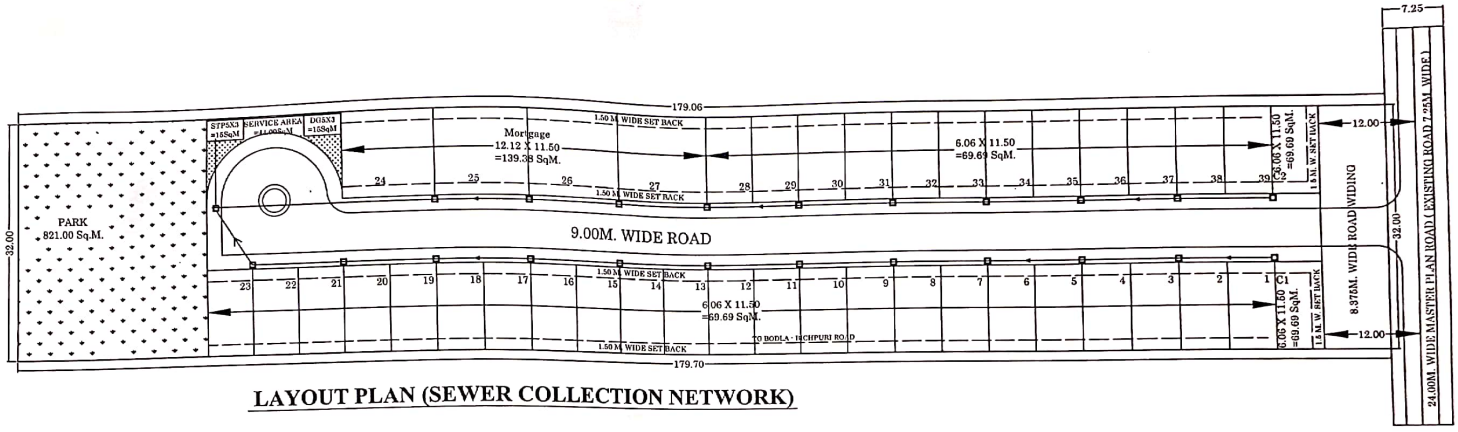


**LAYOUT PLAN (SEWER COLLECTION NETWORK)**

PROPOSED RESIDENTIAL LAYOUT PLAN OF SHRI TULSI MEERA HOMES SITUATED AT KHASRA NO. 263 PART AT MAUZA - PATHOLI, AGRA.
OWNER:- TULSI INFRAPRAMOTERS PVT. LTD.

North

SCALE - 1:600

DATE - 6-Oct-21

Owner's Sign

FOR TULSI INFRAPRAMOTERS PVT. LTD

ANURAG AGRAWAL
DIRECTOR

REFERENCE
PROPOSED CONST
OTHERS PROPERTY
DRAINAGE/ SEWAGE

Engineer's Sign

Er. DAYA SHANKER SHARMA
Chartered Engineer, Chartered Structural Engineer
B.E.(Civil), M.Tech. (Structural Engineering)
F.IV, SME (M-164413-0), MICE, MISE, MIWE

modconagra@gmail.com
modcon.in

Modcon A GROUP OF ARCHITECTS ENGINEERS & VALUERS

we are a creative architecture studio

Corp. Office: 303, 3rd Floor, Manull Tower,Sanjay Place, Agra. +91-9837522511
Regd. Office: G-3, Kaveri Center, Sanjay Place, Agra. +91-562-2522511

Scanned with CamScanner