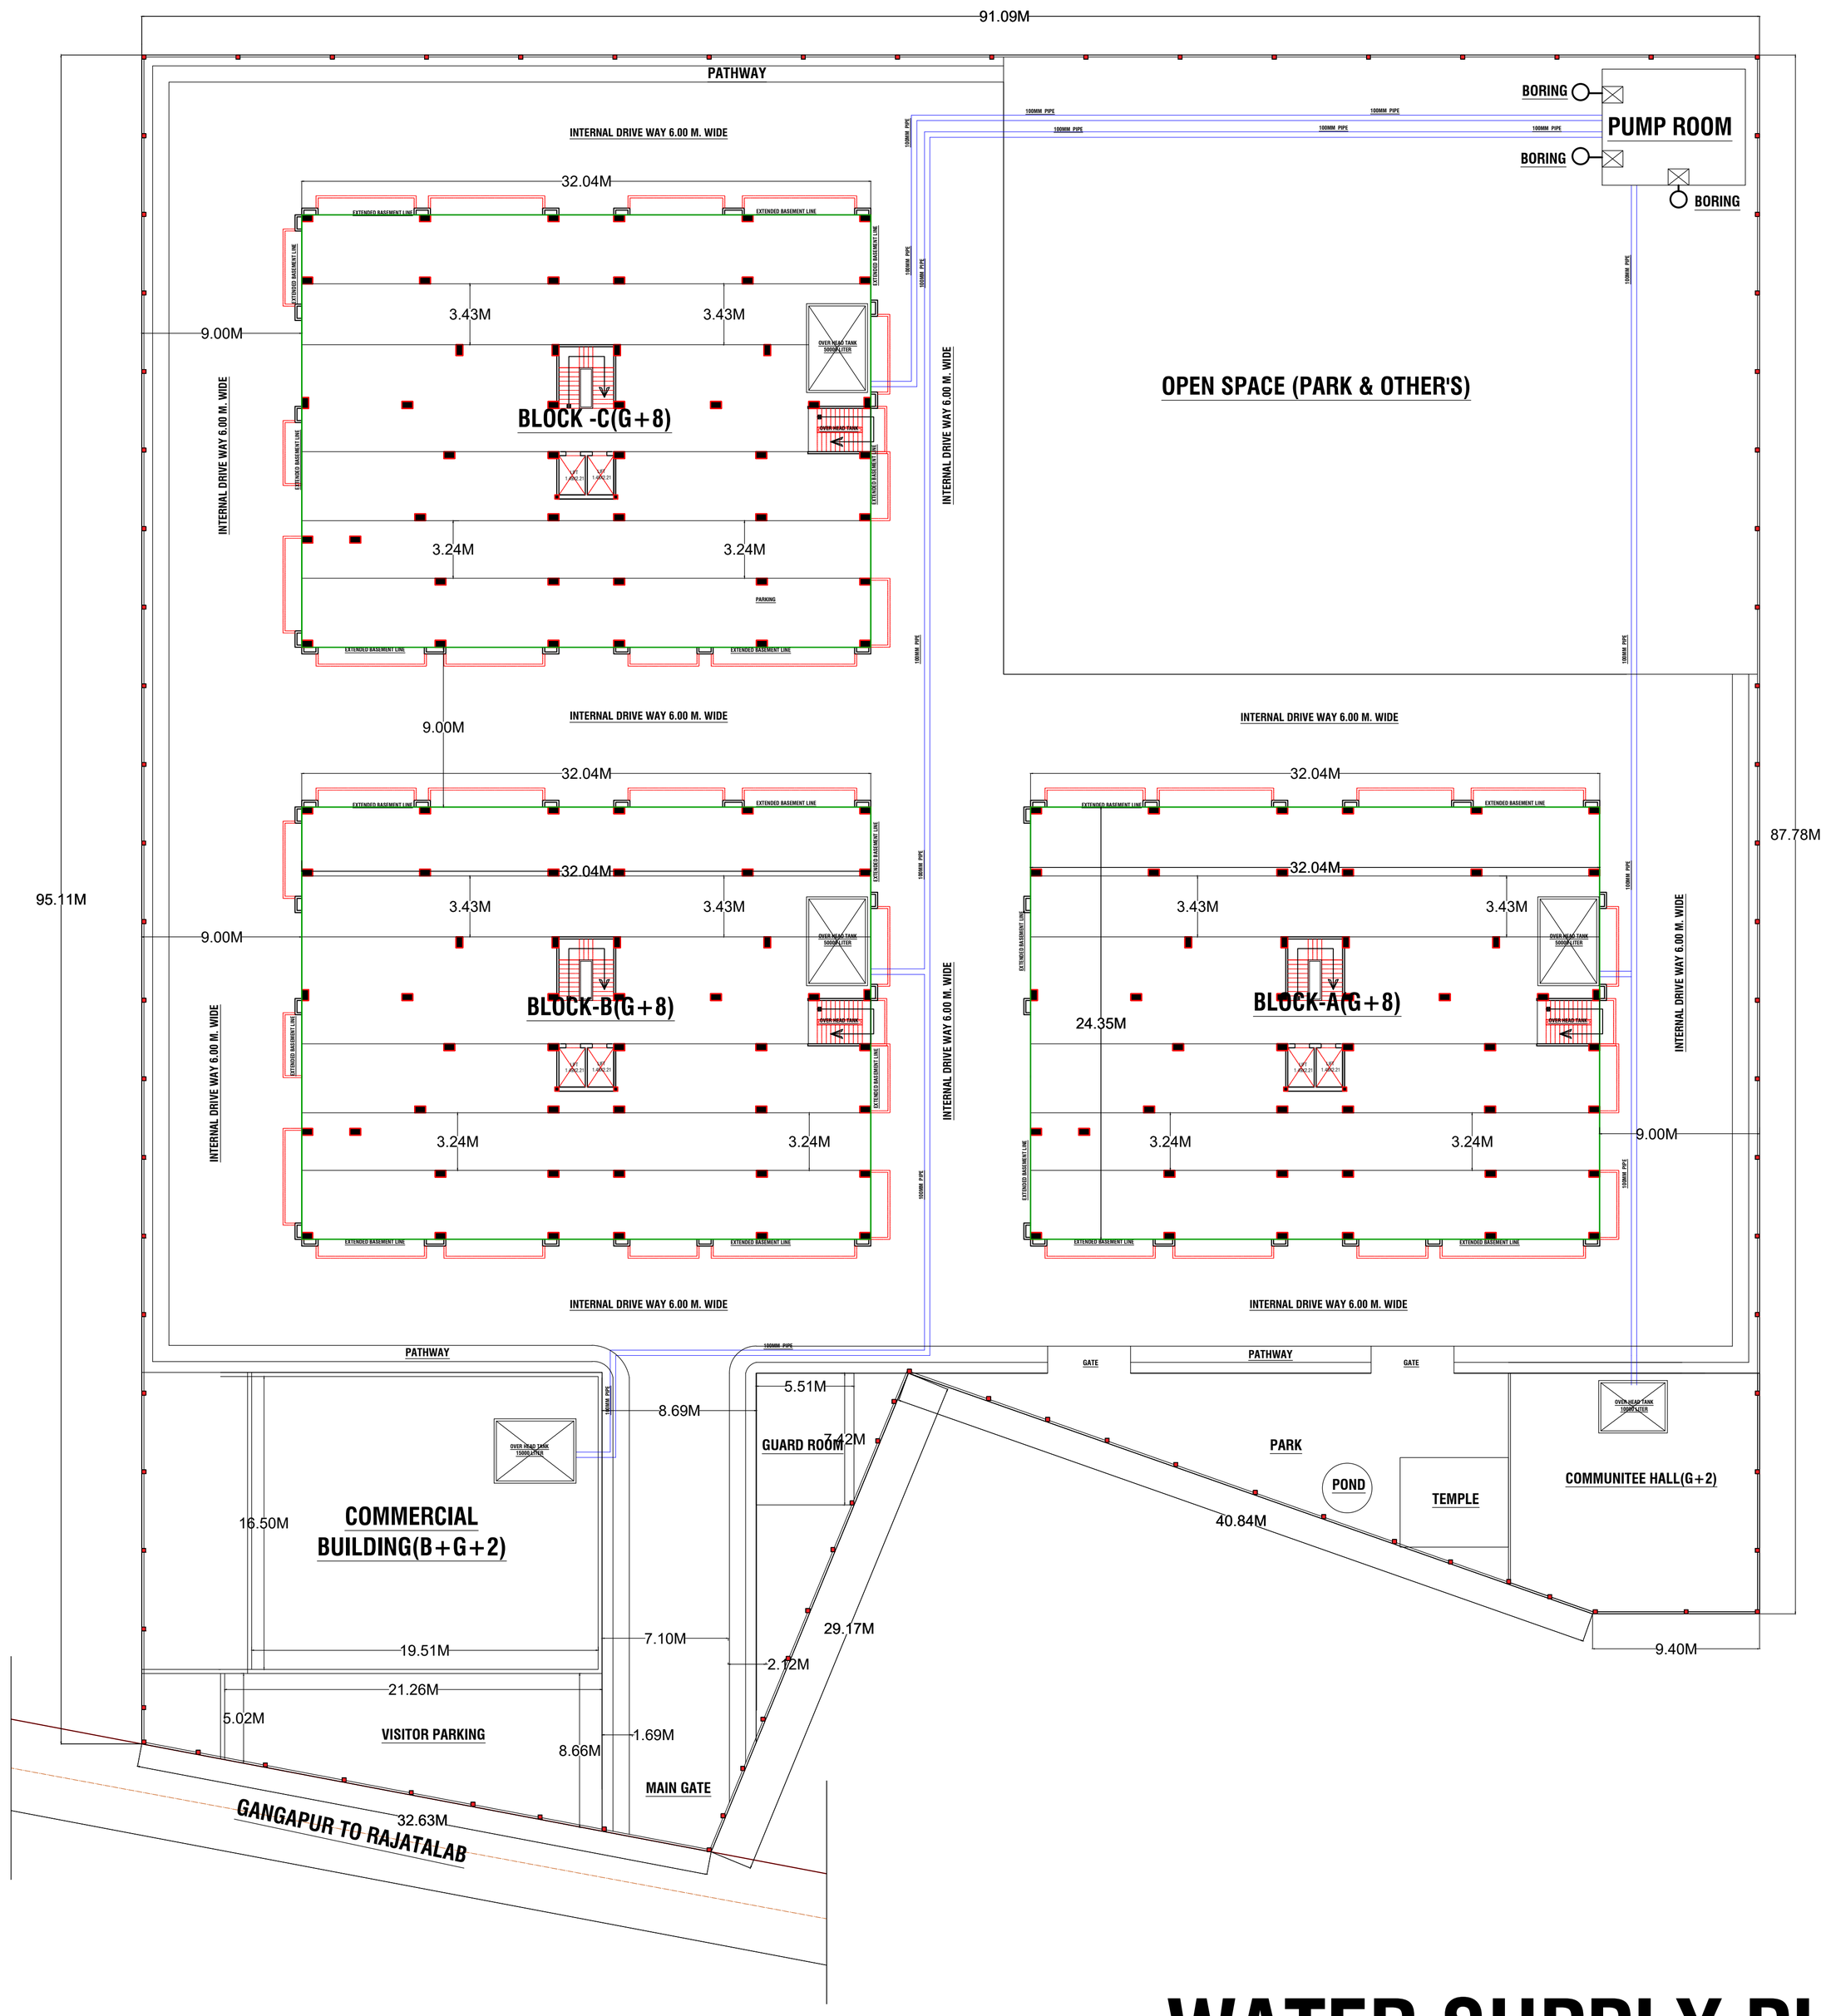

WATER SUPPLY PLAN