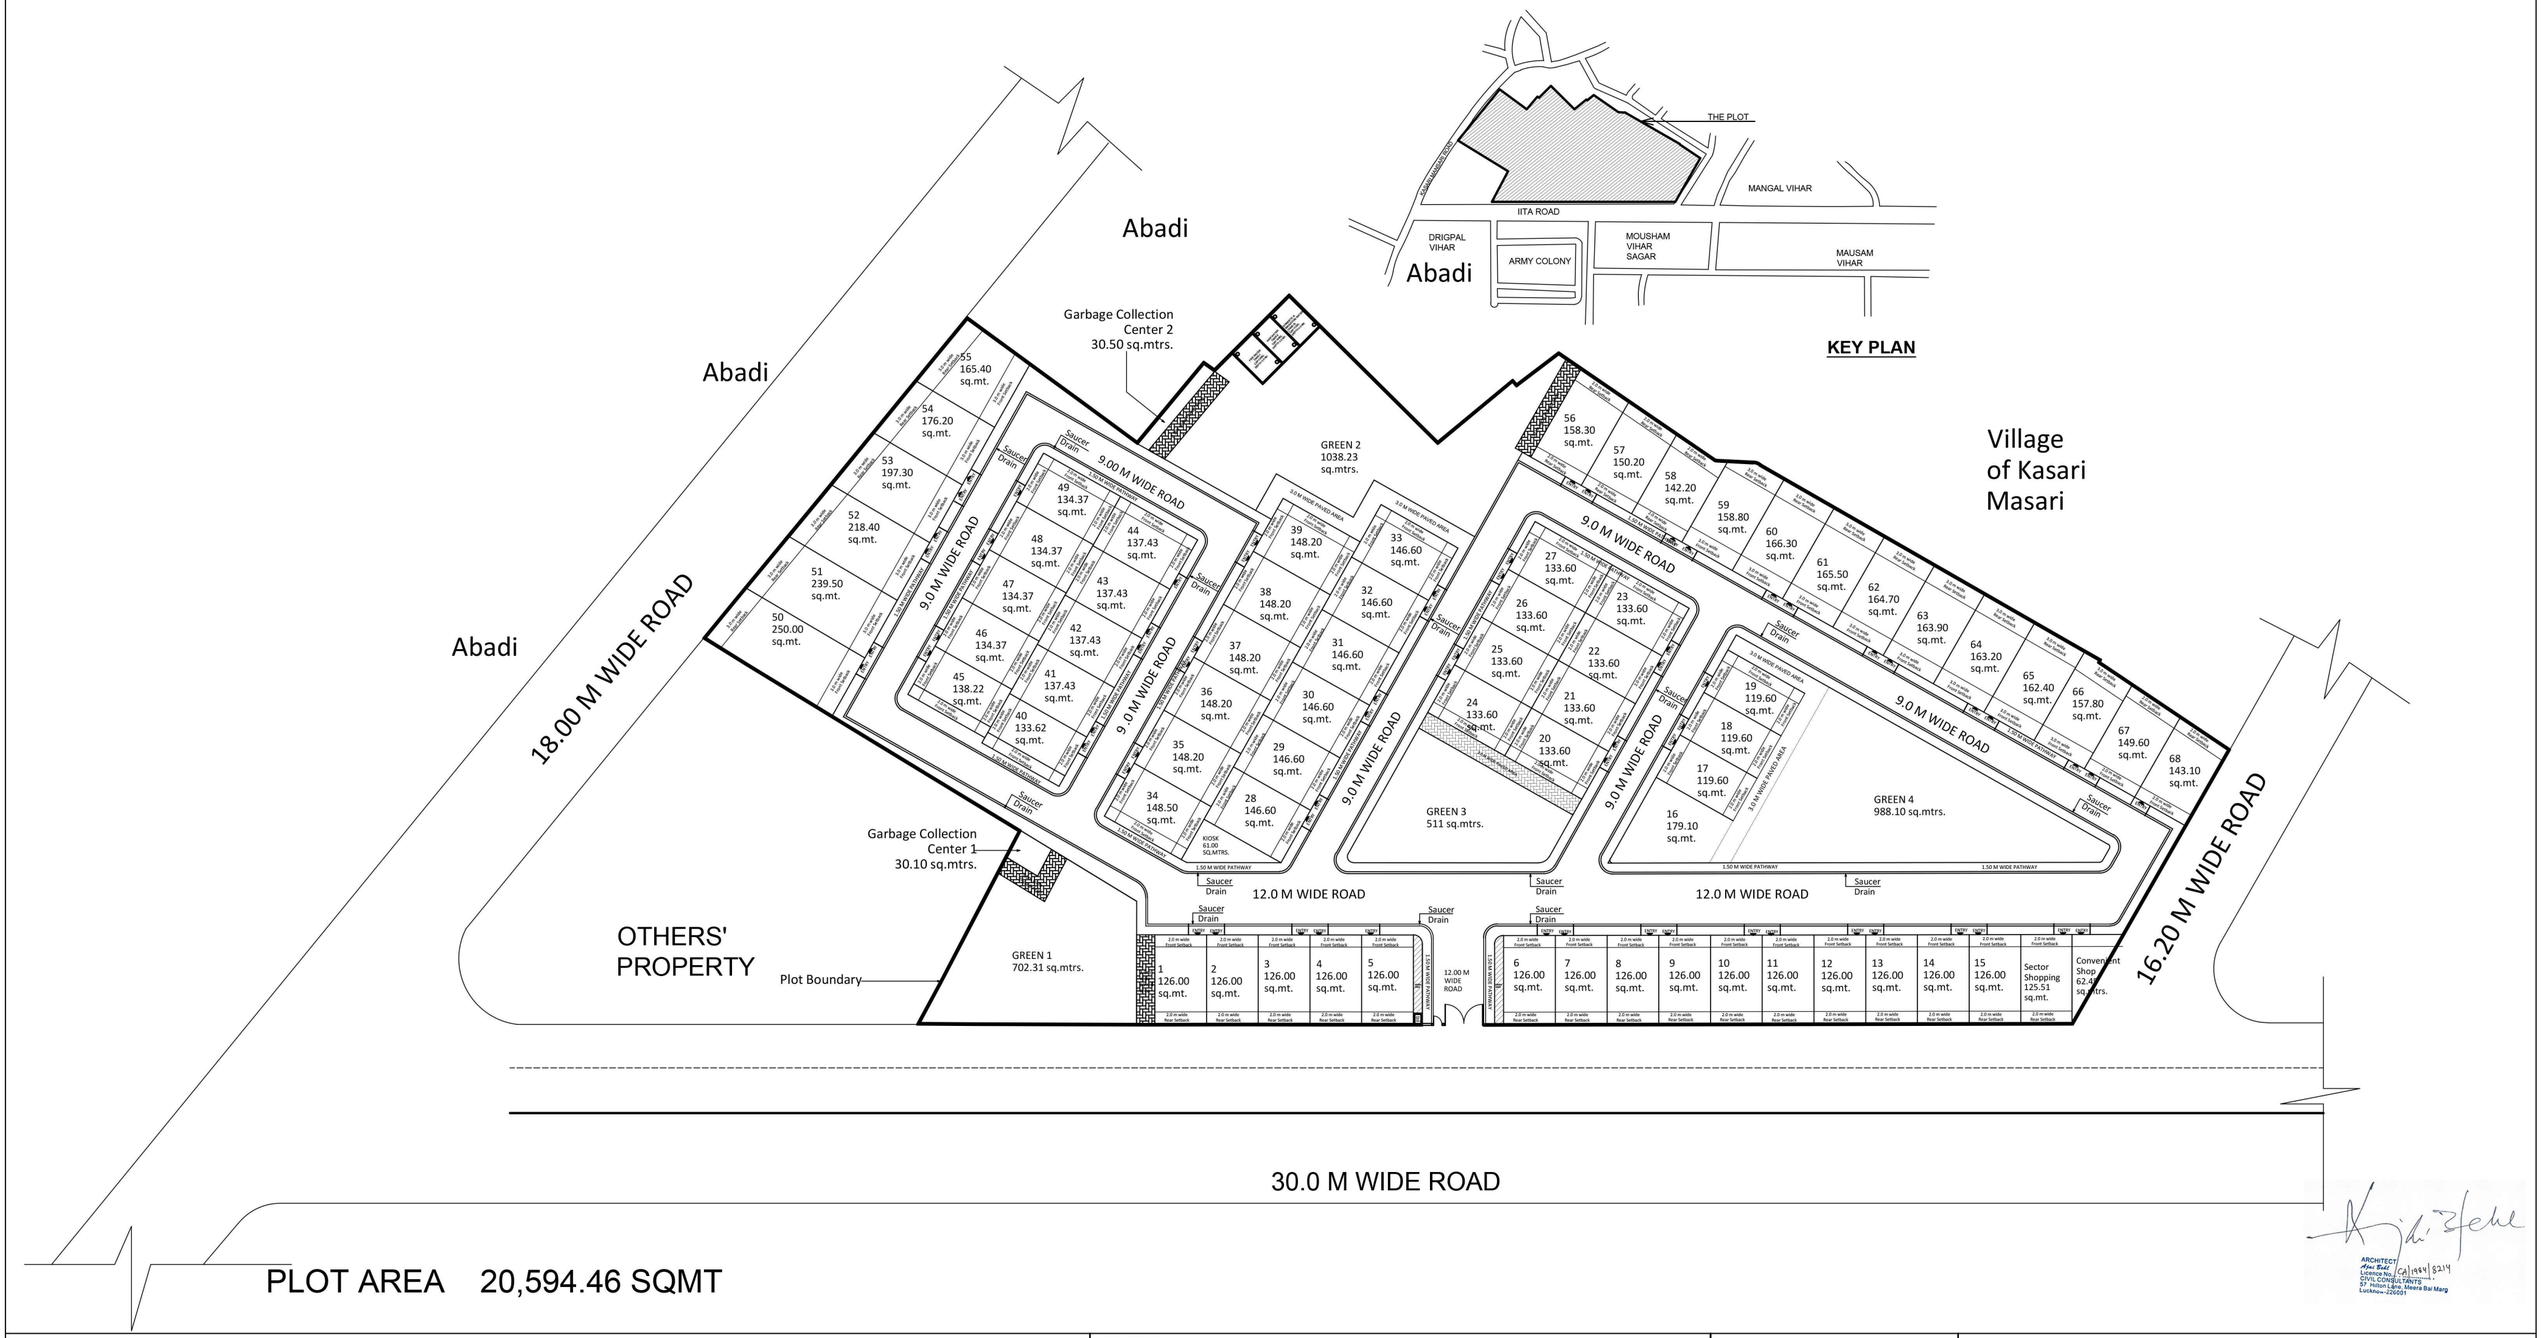

PLOT AREA 20,594.46 SQMT

ARCHITECT Ajai Behl Licence No. CA/1994/82214 CIVIL CONSULTANTS 57 Hilton Lane, Meera Bai Marg Lucknow-226001

Project Title :

Plotted Development for Army Welfare Housing Organisation(A.W.H.O.), at Sector IRW, Pocket -A Kalindipuram Awas Yojna, Kasari Masari, Prayagraj

JOB TITLE: PLOTTING			DRG. NO.
DRG. TITLE: LAYOUT PLAN			ARCHITECT
SCALE	DATE	DEALT BY	NORTH
-	09-07-2024	ROCKEY	AR. AJAI BEHL

CONSULTANT:

CIVIL CONSULTANTS
ARCHITECTS, PLANNERS & INTERIOR DESIGNERS
003, GAURI APARTMENTS ,57 HILTON LANE, MEERABAI MARG, LUCKNOW-226001
Ph. No: 0522-2209859, 4230613 Fax: 0522-2209241
E-mail: civilconsultants@yahoo.co.in
Website: www.civilconsultants.co.in