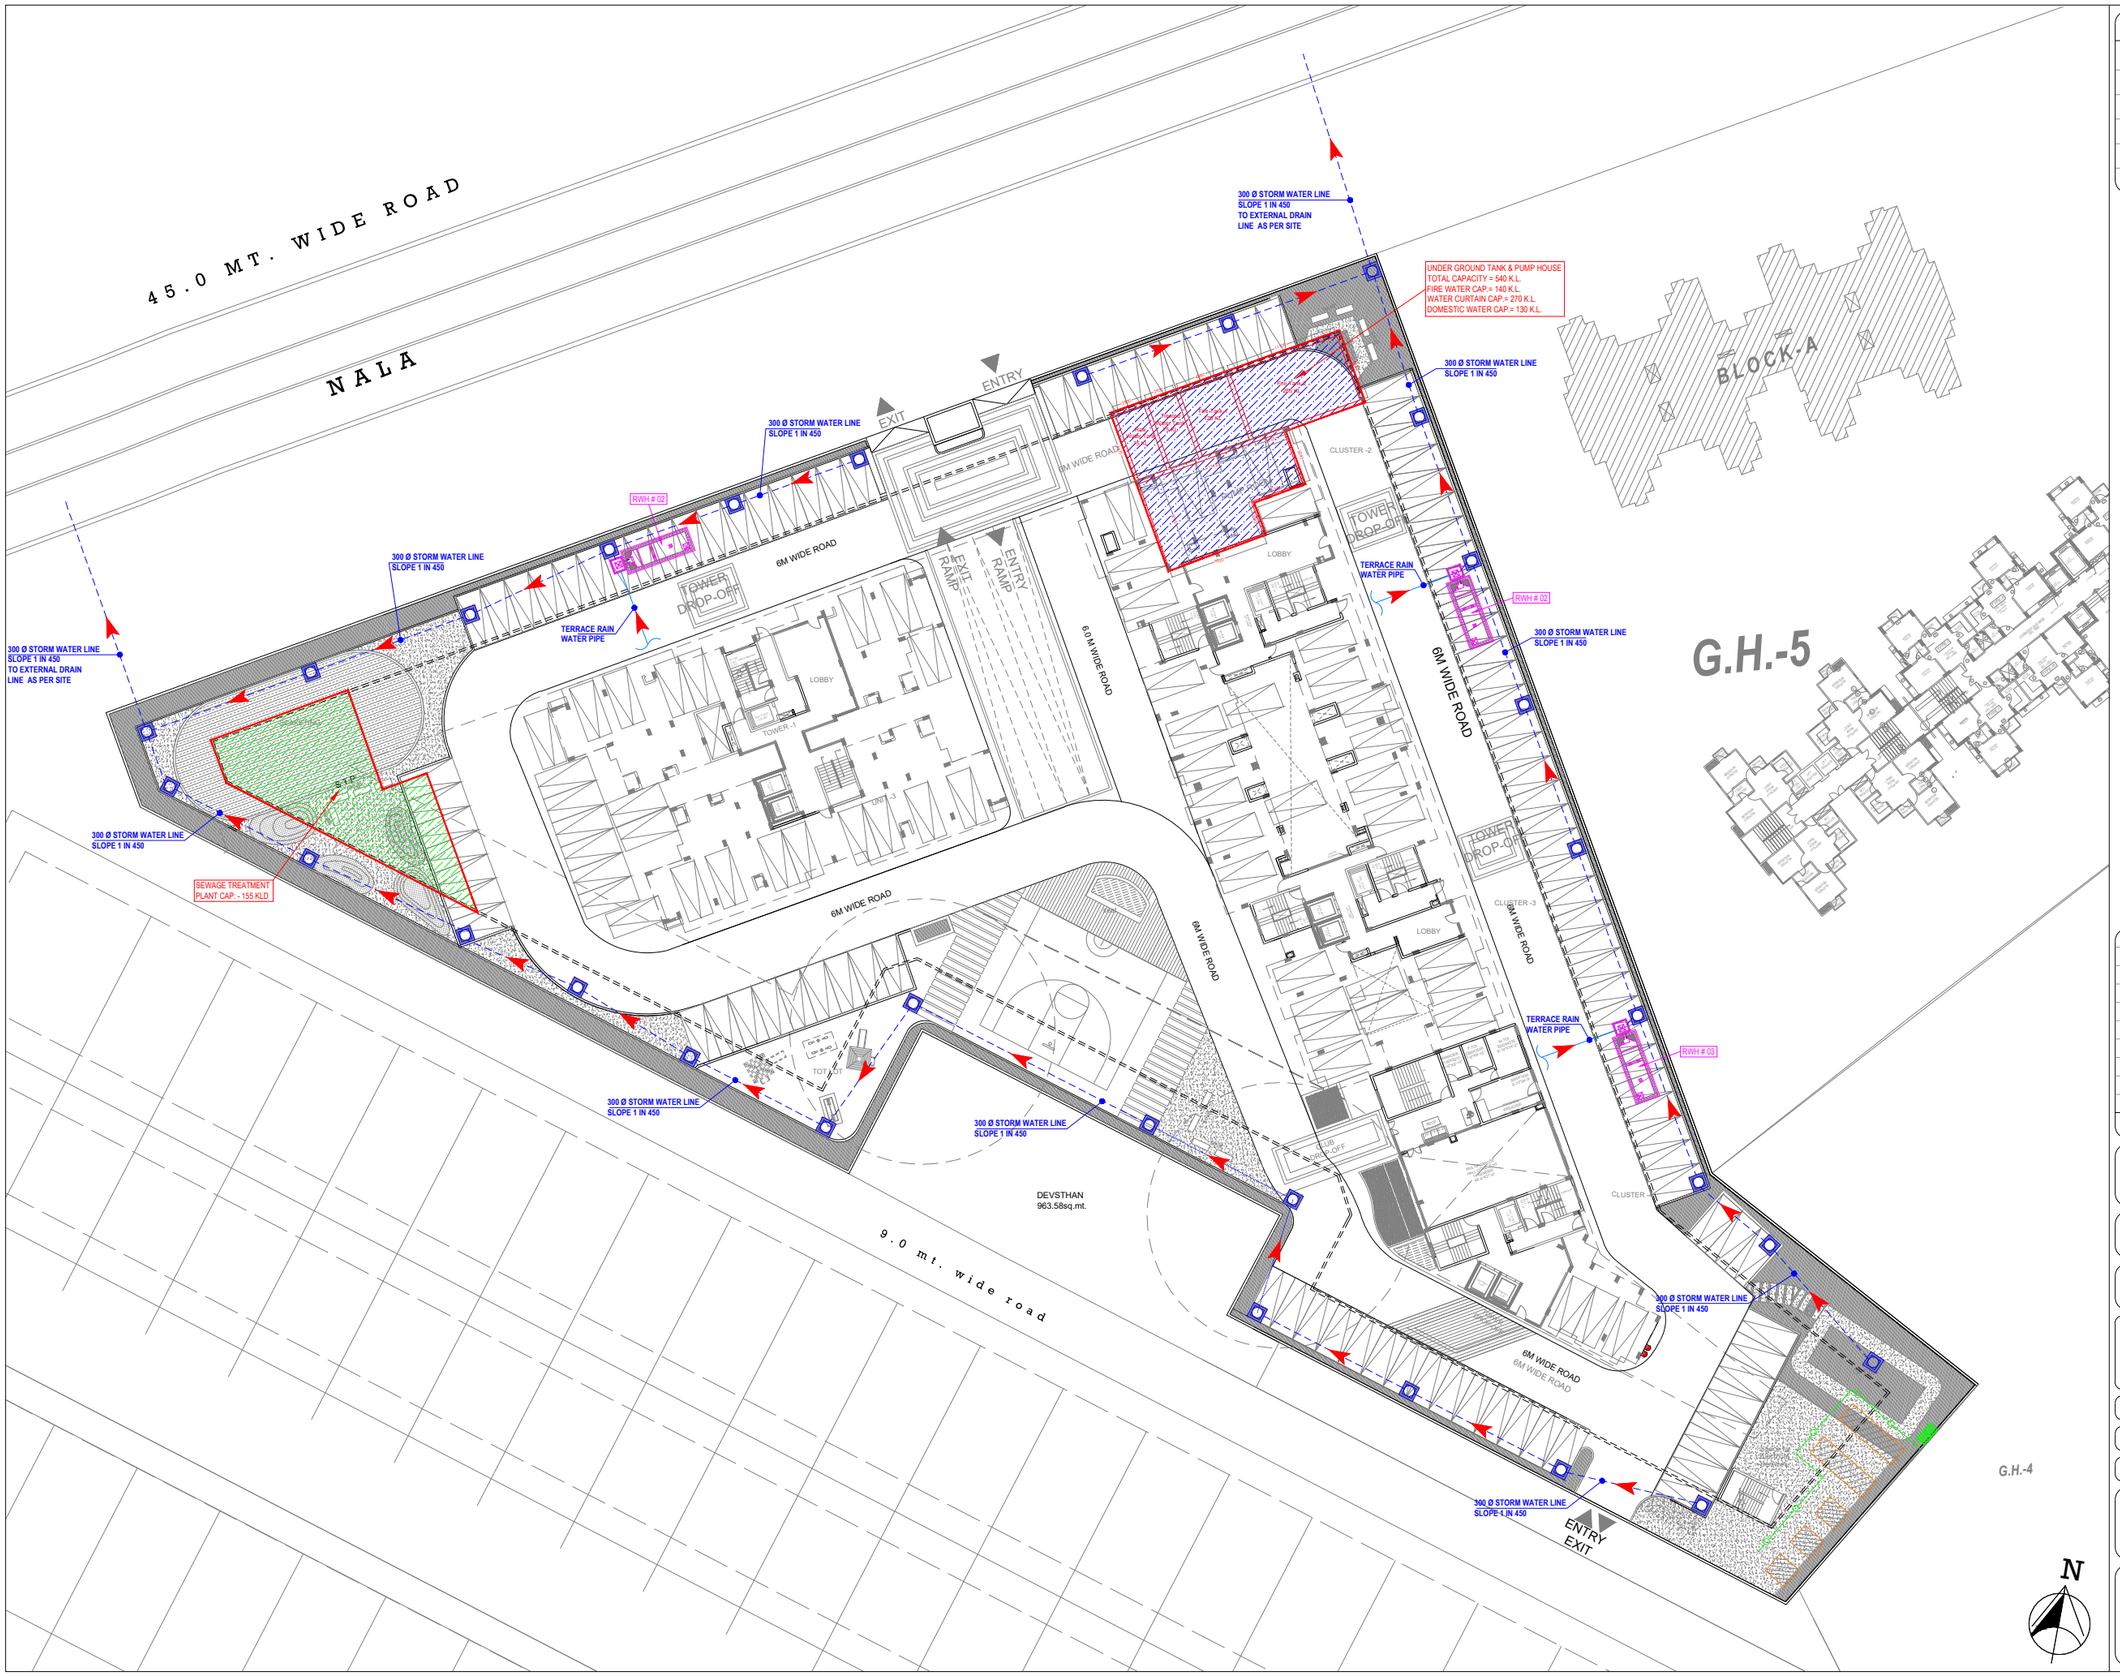

LEGEND :

S. No.	SYMBOL	DESCRIPTION
1.	C.P.	CATCH PIT
2.		UNDER GROUND PIPE DRAIN
3.		BASEMENT RETAINING WALL
4.		RAIN WATER HARVESTING

rev. no.	date	revision
..	..	..

project
ELDECO SKYWALK, LUCKNOW.
..

title
LAYOUT PLAN

subtitle
EXTERNAL DRAINAGE SYSTEM

drawing released for
- [x] SUBMISSION
- [ ] APPROVAL
- [ ] ADVANCE COPY
- [ ] CONSTRUCTION

drg. no. ESW / 24B12 / ES - 03	drawn by Prem Saini
scale 1 : 300	designed by Badri Vishal
date 10.01.2025	checked by Anand Havelia

architects
ACPL
ACPL Design Ltd
www.acplindia.com
ISO 9001:2015
Architecture
Management
Planning
B-26 South Extension, I
New Delhi 110049, India
T : +91 11 46039400
+91 11 24649700
E : contact@acplindia.com
+91 11 24634800

services consultant
Consummate Engineering Services (P) Ltd.
cespl
Journey begins in L'sea care
Noida Office : B - 67, Sector - 67, Noida - 201 301
Lko. Office : R 006, Rohtas Plumeria, Gomti Nagar, Lucknow
Tel : (0120) 2303500 (30 Lines)
e mail : mail@cespl.in, website : www.cespl.in

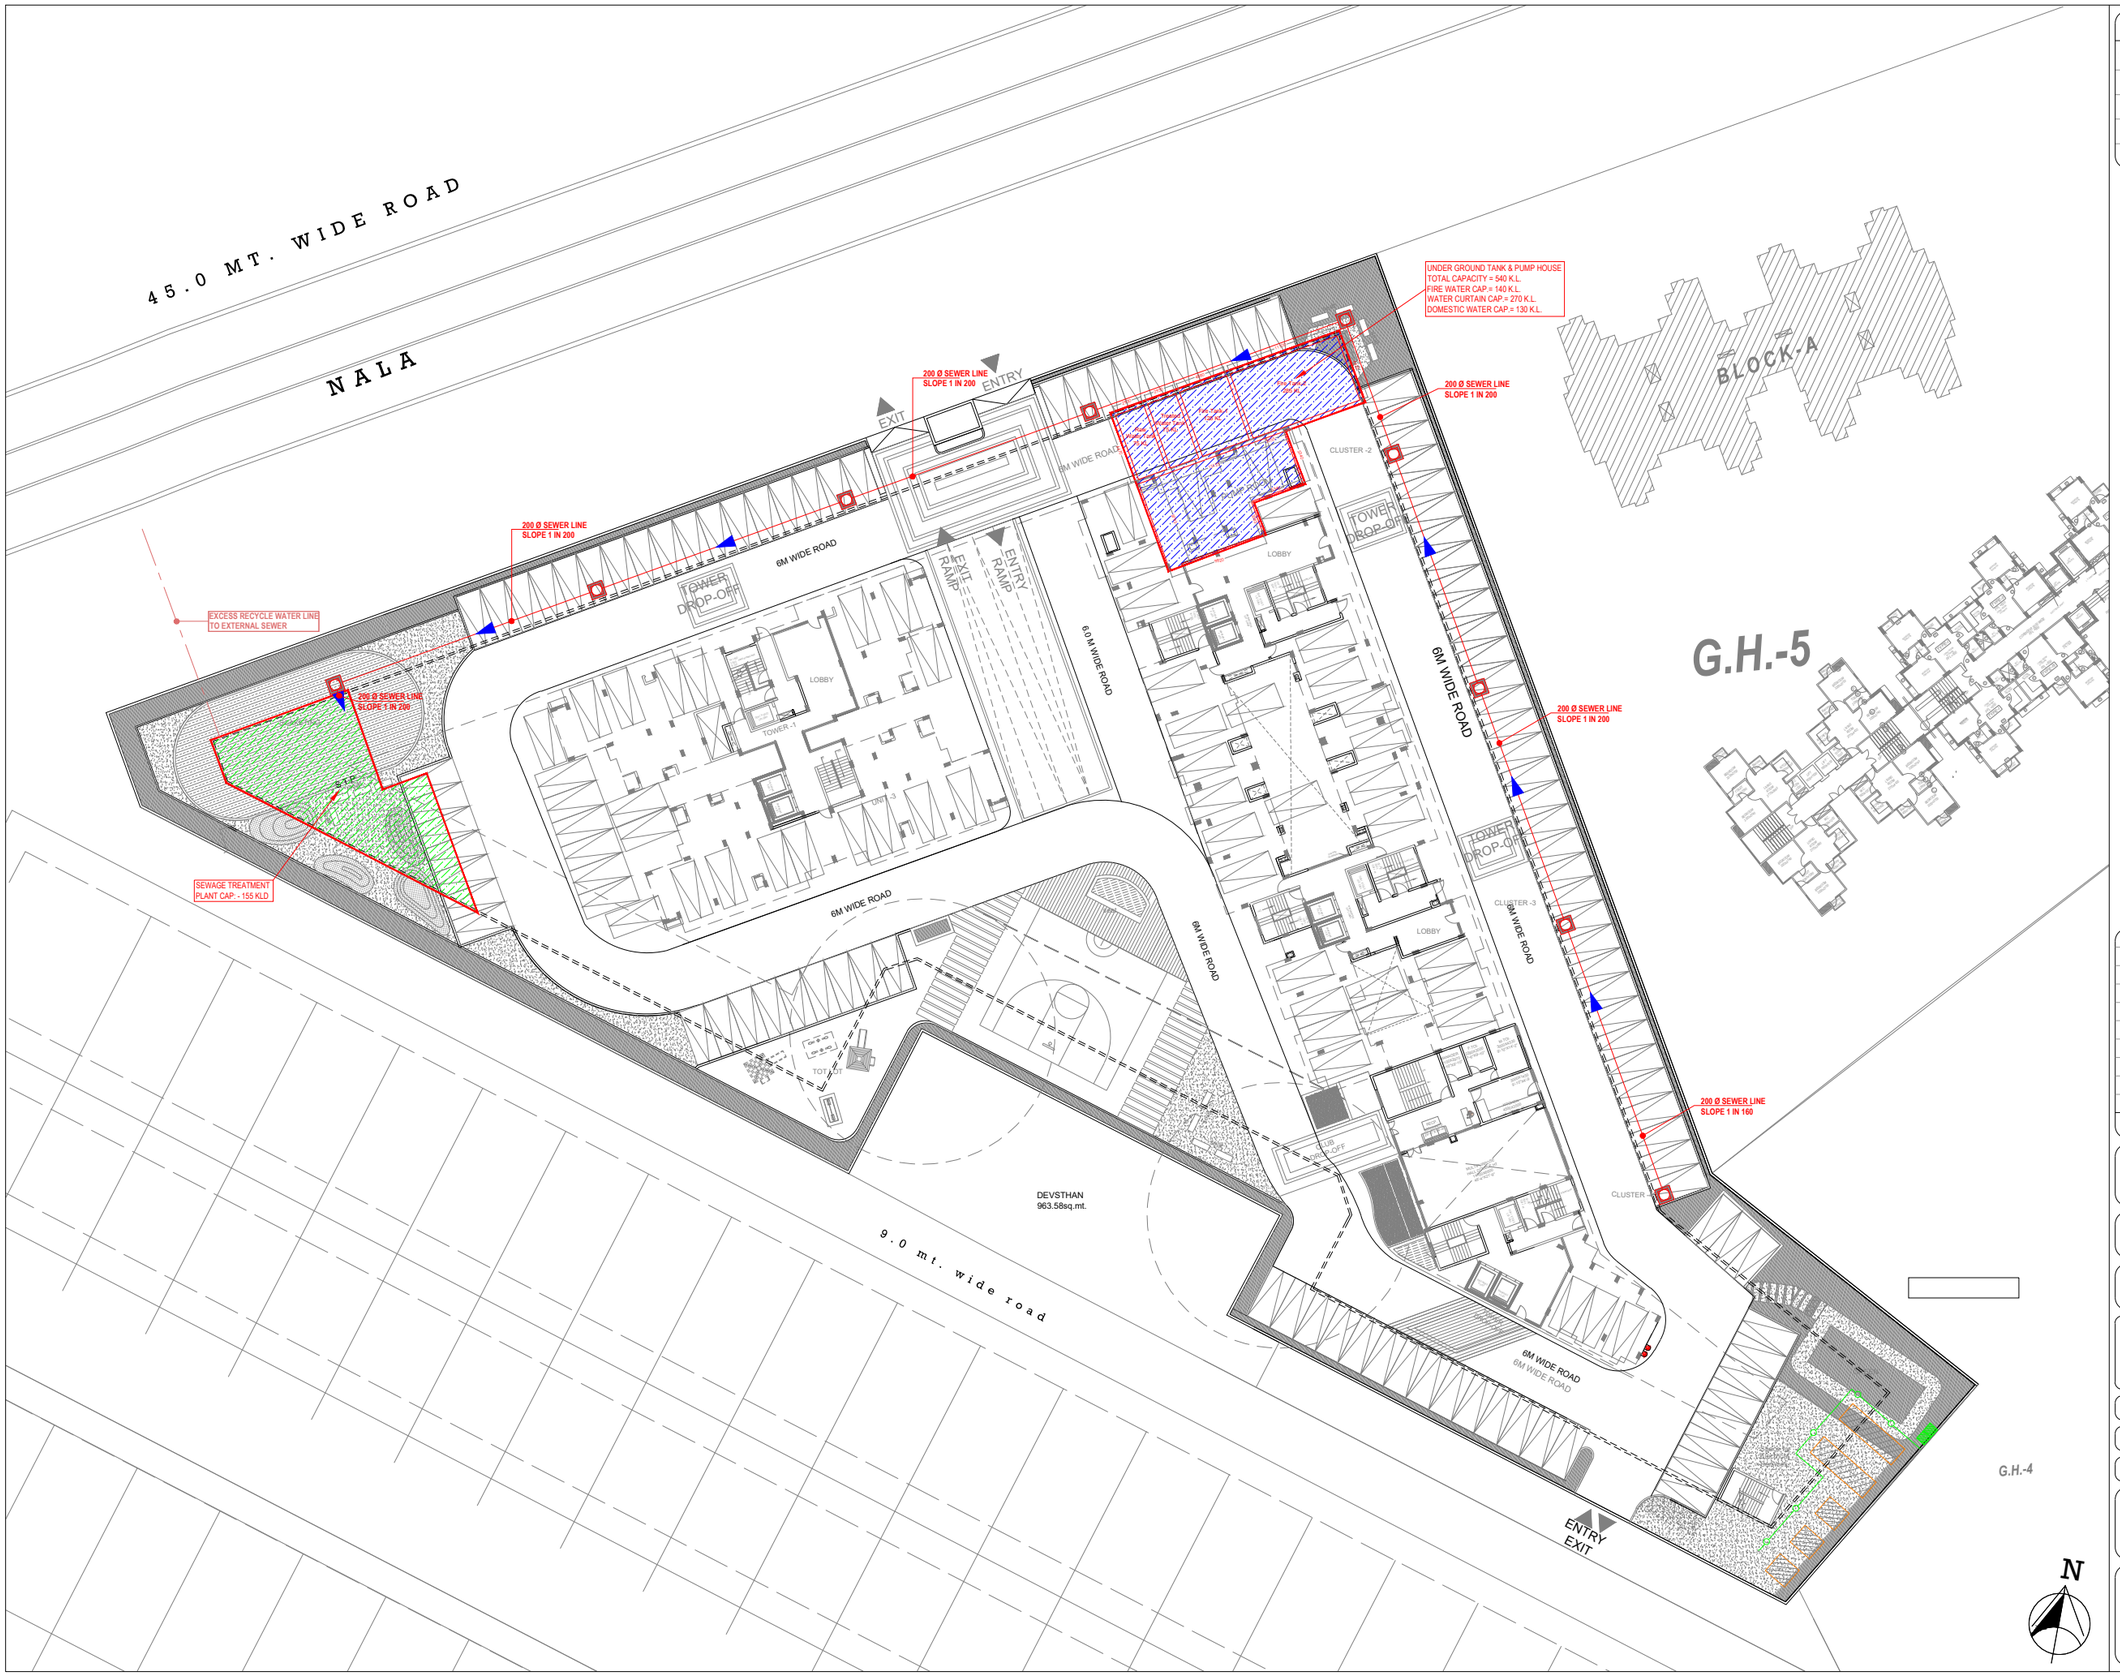

LEGEND :

S. No.	SYMBOL	DESCRIPTION
1.	M.H.	MANHOLE
2.		SEWER LINE
10.		BASEMENT RETAINING WALL

rev. no.	date	revision
..	..	..

project
ELDECO SKYWALK, LUCKNOW.
..

title
LAYOUT PLAN

subtitle
EXTERNAL SEWERAGE SYSTEM

drawing released for
- [x] SUBMISSION
- [ ] APPROVAL
- [ ] ADVANCE COPY
- [ ] CONSTRUCTION

drg. no. ESW / 24B12 / ES - 02	drawn by Prem Saini
scale 1 : 300	designed by Badri Vishal
date 10.01.2025	checked by Anand Havelia

architects
ACPL
ACPL Design Ltd
www.acplindia.com
ISO 9001:2015
Architecture
Management
Planning
R-28, South Extension - II
New Delhi - 110049, India
T: +91 11 46039400
+91 11 24648700
E: acplnd@acplindia.com
+91 11 24634004

services consultant
Consummate Engineering Services (P) Ltd.
cespl
Actively regarded as a name to reckon
Noida Office : B - 67, Sector - 67, Noida - 201 301
Lko. Office : R 006, Rohtas Plumeria, Gomti Nagar, Lucknow
Tel : (0120) 2303500 (30 Lines)
e mail : mail@cespl.in, website : www.cespl.in