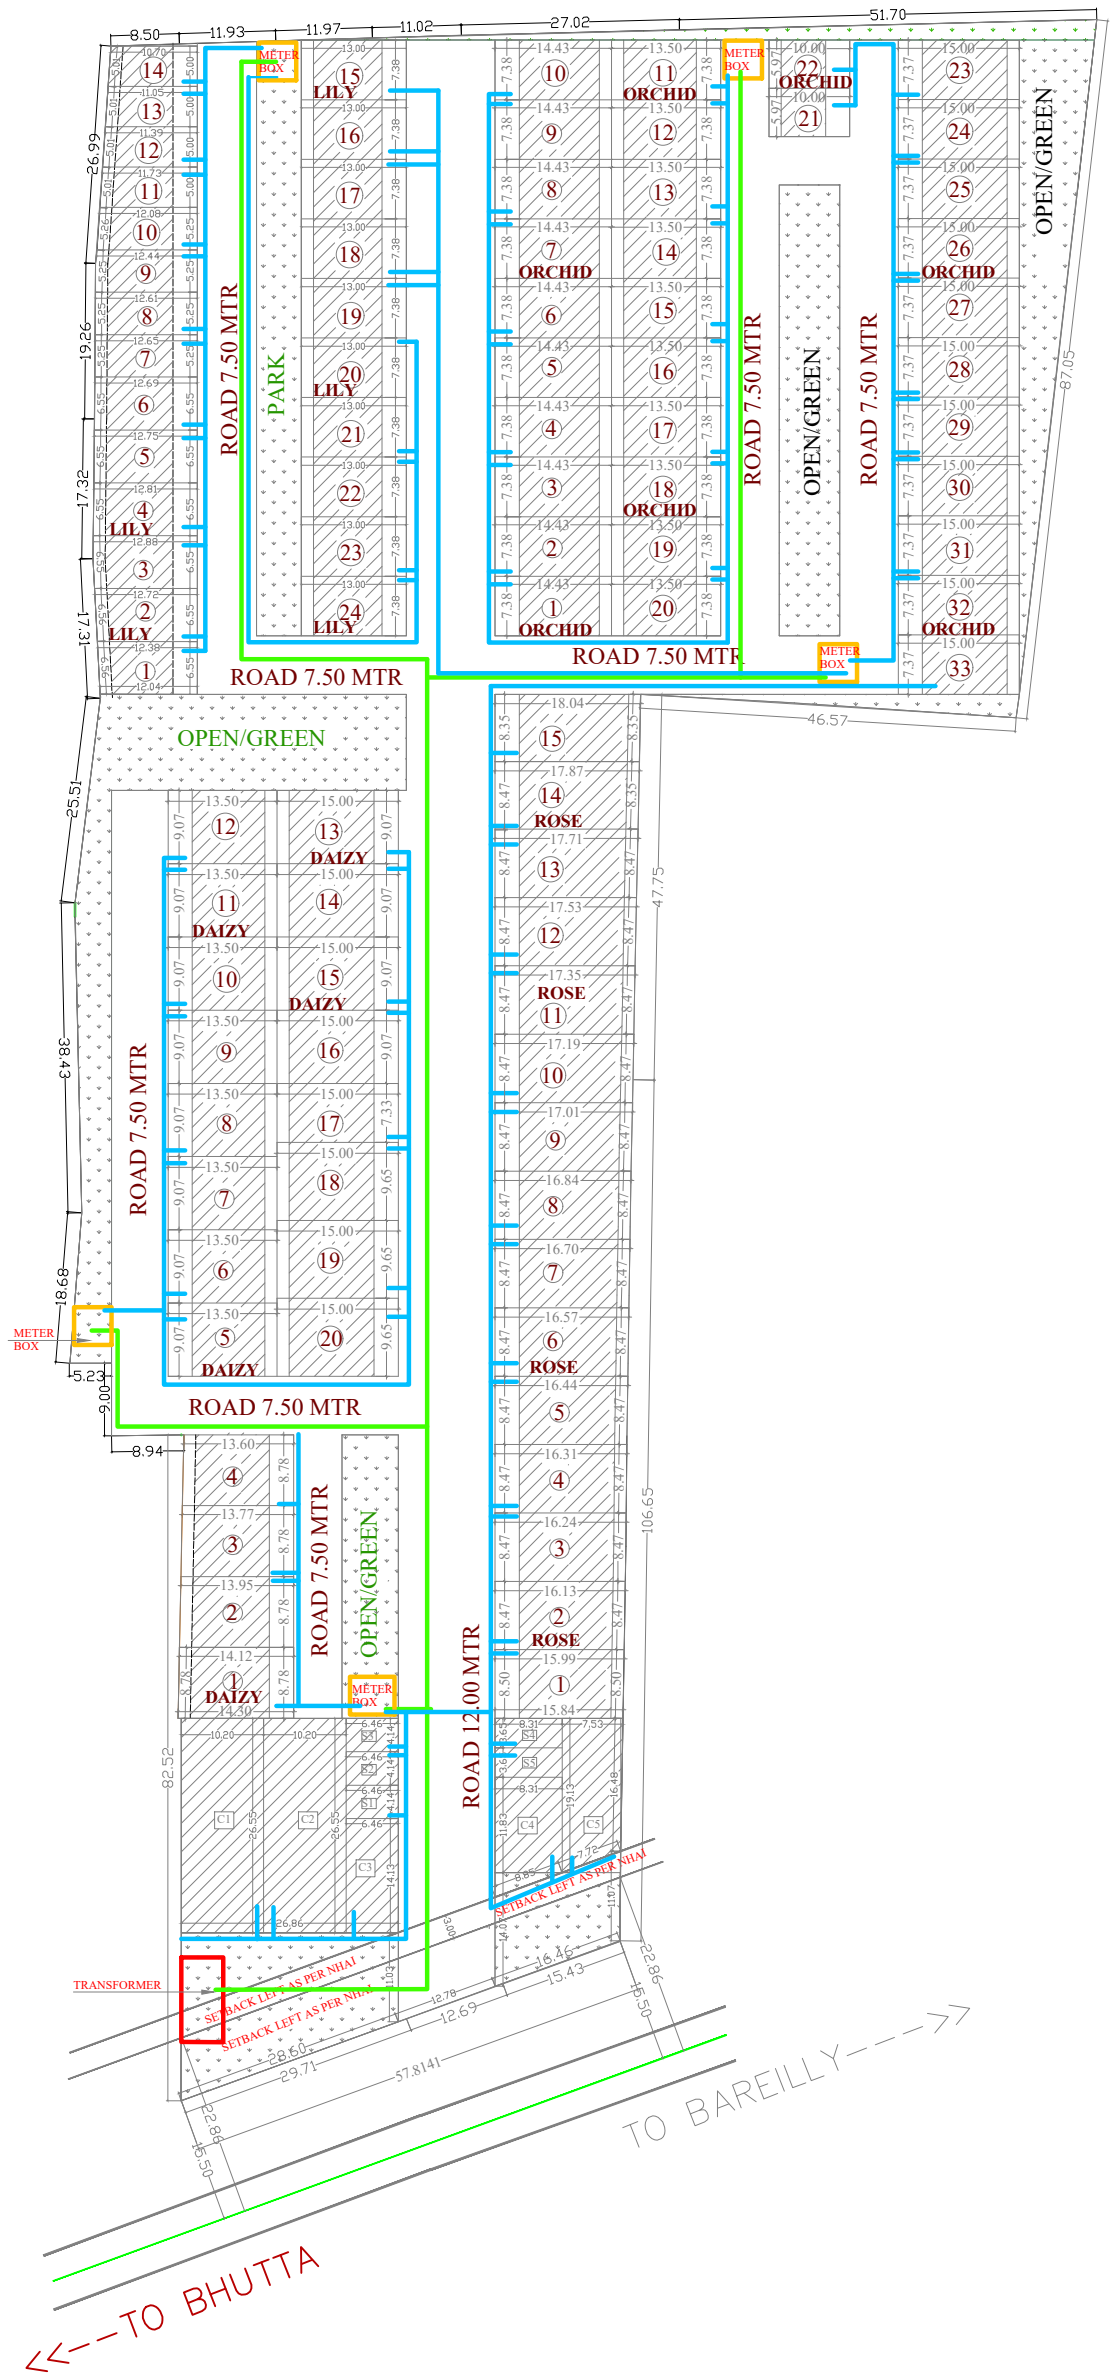

AREA CHART

1-TOTAL PLOT AREA - 19995SQ. M

2-REQUIRED OPEN/GREEN AREA-(15%) - 2999.25 SQ. M

3-PROPOSED OPEN/GREEN AREA- -2999.25SQ. M

4- ALLOWABLE COMMERCIAL AREA (5%)- 999.75SQ.M

5- PROPOSED COMMERCIAL AREA - 998.75SQ. M

6-PROPOSED RESIDENTIAL PLOTTED AREA -11223.49 SQ.M

7-AREA UNDER ROAD - 4774SQ.M

COMPASS:

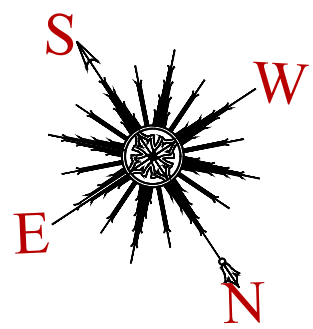

SERVICES LINE:

TRANSFORMER	
TRANSFORMER MAINE LINE TO METER BOX	
METER BOX	
METER BOX LINE TO INDIVIDUAL HOUSE	

OPTION :

Revision Notes:

Rev	Purpose of Issue	Date	Authorized
	Only for Review	01-06-2024	

Project:

PROPOSED ROW HOUSING "FLOWER CITY".
SITE AT- GATA NO-439 AND 440 ,VILLAGE AMLONIPUR VIKAS KHAND BITHRI CHAINPUR. TEHSIL SADAR ,DISTRICT-BAREILLY.

ARCHITECT:-

Ar Vibhor Agarwal
4 KORNERS DESIGN STUDIO
"Adding the Corners of Perfection"
www.4kornersdesignstudio.in
129 CIVIL LINES, BALWANT SINGH MARG BAREILLY, U.P - 243001

Drawing Title :

ELECTRICITY LINE DRAWING

Drawn:	Checked:	Size: A3	Dwg Number: I-01
Date : 18-01-2025	REVISED Date :	Scale: N.T.S.	Revision: R0
Purpose: FOR REVIEW		Stamp:	