


FOR EXECUTION

Signature 12/5/15 Date

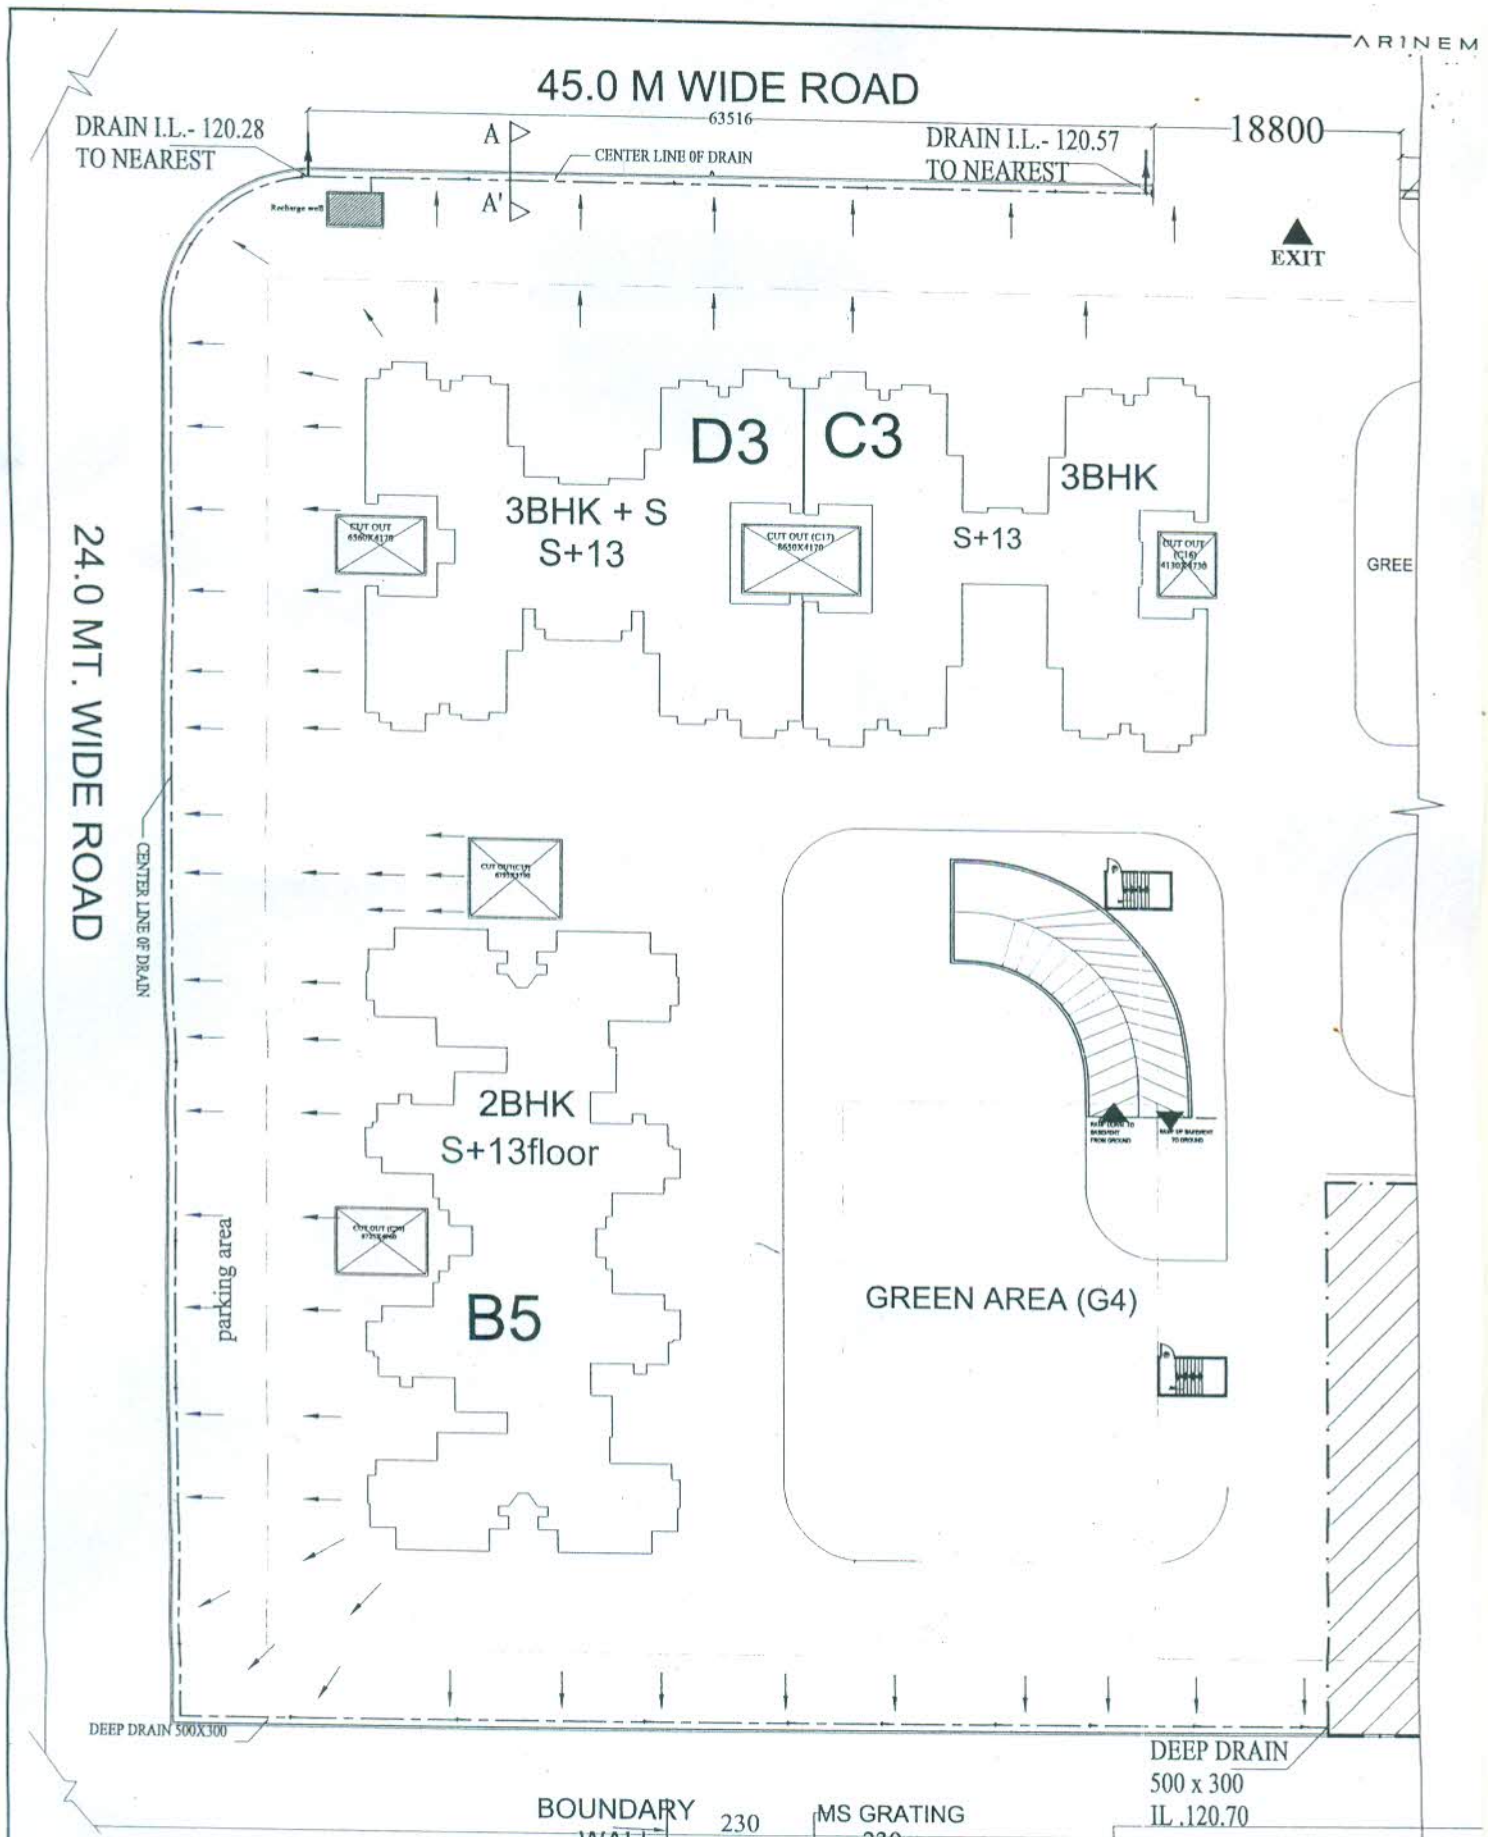


TYPICAL DRAIN DETAIL
SECTION AT AA'

| LEGAND | |
|---|---|
| — — — | DRAIN (SLOPE 1:500) |
| IL | INVERT LEVEL |
| → | FLOW DIRECTION |

NOTE :- ALL THE INVERT LEVEL MARK WITH REFERENCE OF PODIUM LVL. 121.0

KEY PLAN :-
PHASE-2
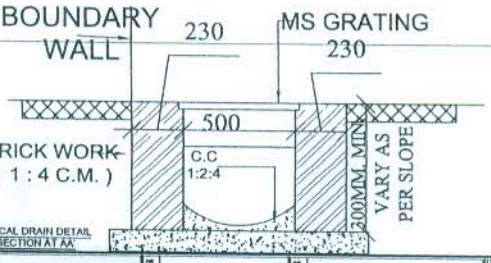
| | | | |
|---|---|---|---|
| 00 | 07/05/15 | | RELEASED FOR EXECUTION |
| REV | DRAWN BY & DATE | APPROVED BY & DATE | STATUS |

NOTES:
1. No dimensions to be scaled off the drawing
2. Only written dimensions to be followed
3. Any discrepancy found in the drawing to be immediately got clarified with the Architect or his representative at site.
4. All drawings are interrelated and shall be read in conjunction with other drawings

This drawing is the property of ARDIVI Consultancy Services Pvt. Ltd. and is not to be reproduced, copied, handed over to a third party or used for any other purpose other than for which it has been issued.

PROJECT TITLE: HIMALAYA ENCLAVE AT SEC-17, VRINDAVAN SCHEME, LUCKNOW
DRAWING TITLE: LAYOUT PLAN FOR STORM WATER DRAIN (PHASE-2)
DRAWING NO: 015105-RG-01-SRS-00L05 REV: 00
DATE: 12 MAY'15 NORTH: SCALE: N.T.S.