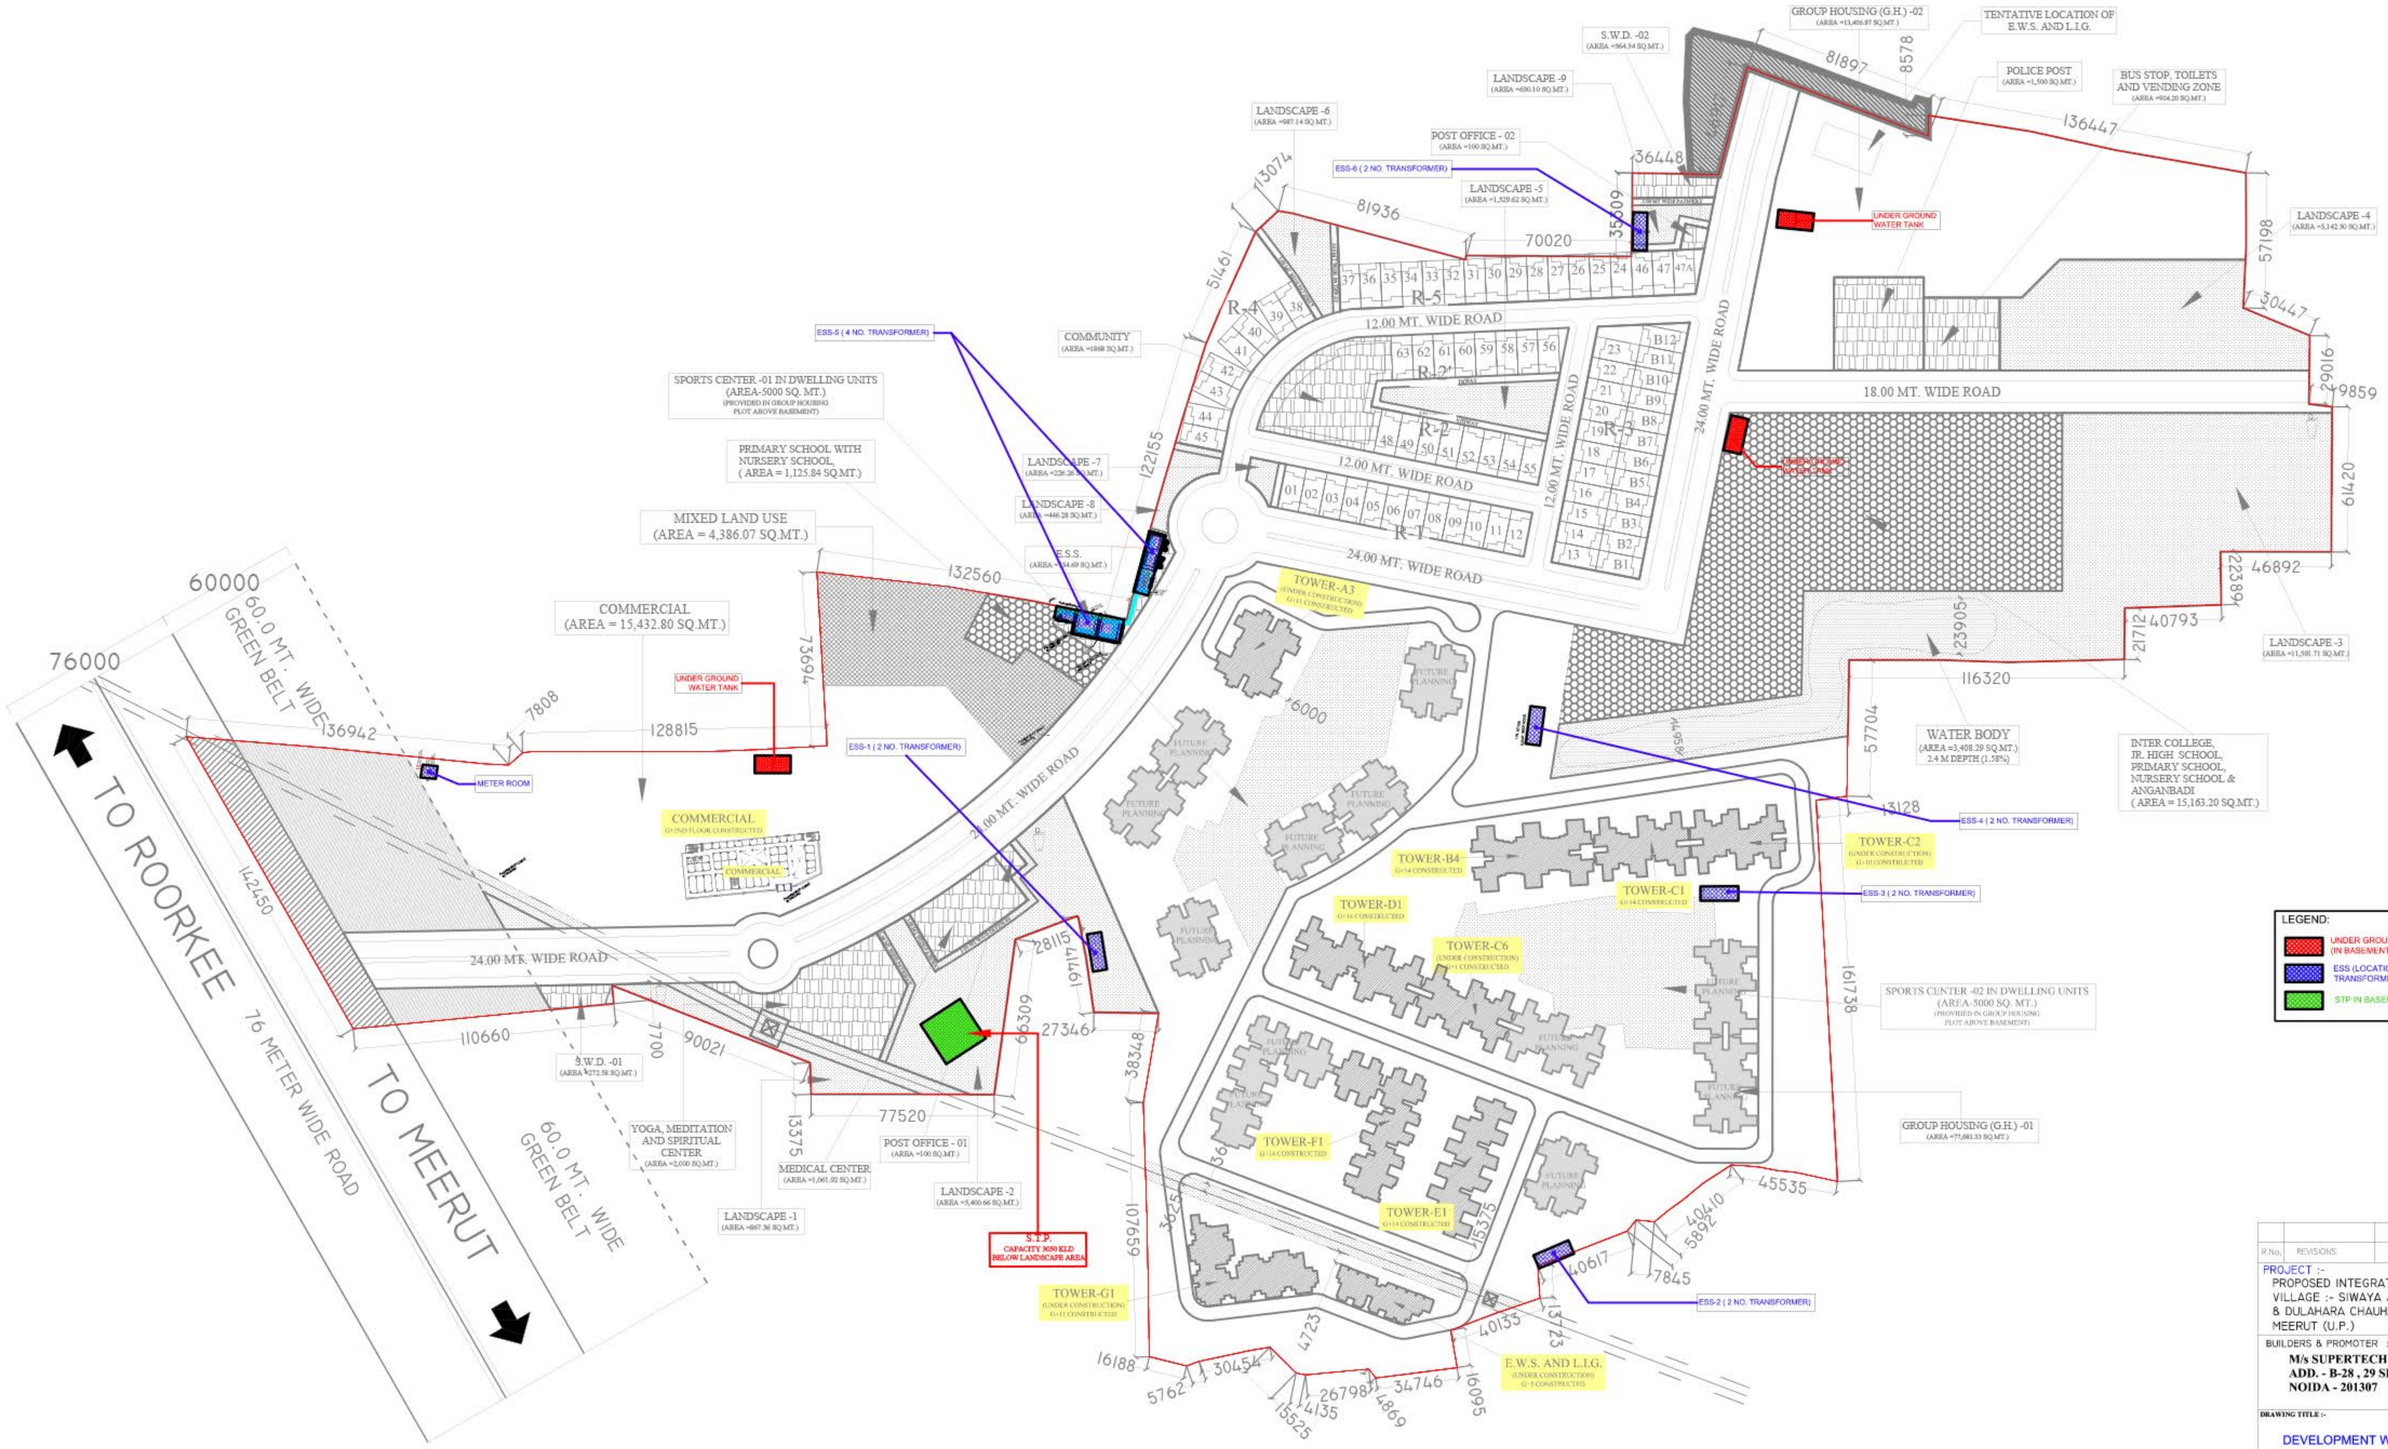

R.No.	REVISIONS	DATE	PRINTS	Nos

PROJECT :-
PROPOSED INTEGRATED TOWNSHIP AT VILLAGE :- SIWAYA JAMMALULLAPUR & DULAHARA CHAUHAN MEERUT (U.P.)

BUILDERS & PROMOTER :-
M/s SUPERTECH
ADD. - B-28 , 29 SECTOR-58
NOIDA - 201307

DRAWING TITLE :-
DEVELOPMENT WORK PLAN

ARCHITECTS
Space Designers International
B-34 , SEC-67 , NOIDA-201301
PH: 91-9711633717,18,19,20
e-mail : spacesdi@gmail.com, www.spacesdi.com

CONSULTANTS:-
PLUMBING & FIRE FIGHTING CONSULTANTS :-
815-C, EAST OF LONI ROAD
SHAHADRA, DELHI-110093
PH: 011- 22816297,22815897
EMAIL: POSS_IN@YAHOO.COM,NECONS@GMAIL.COM