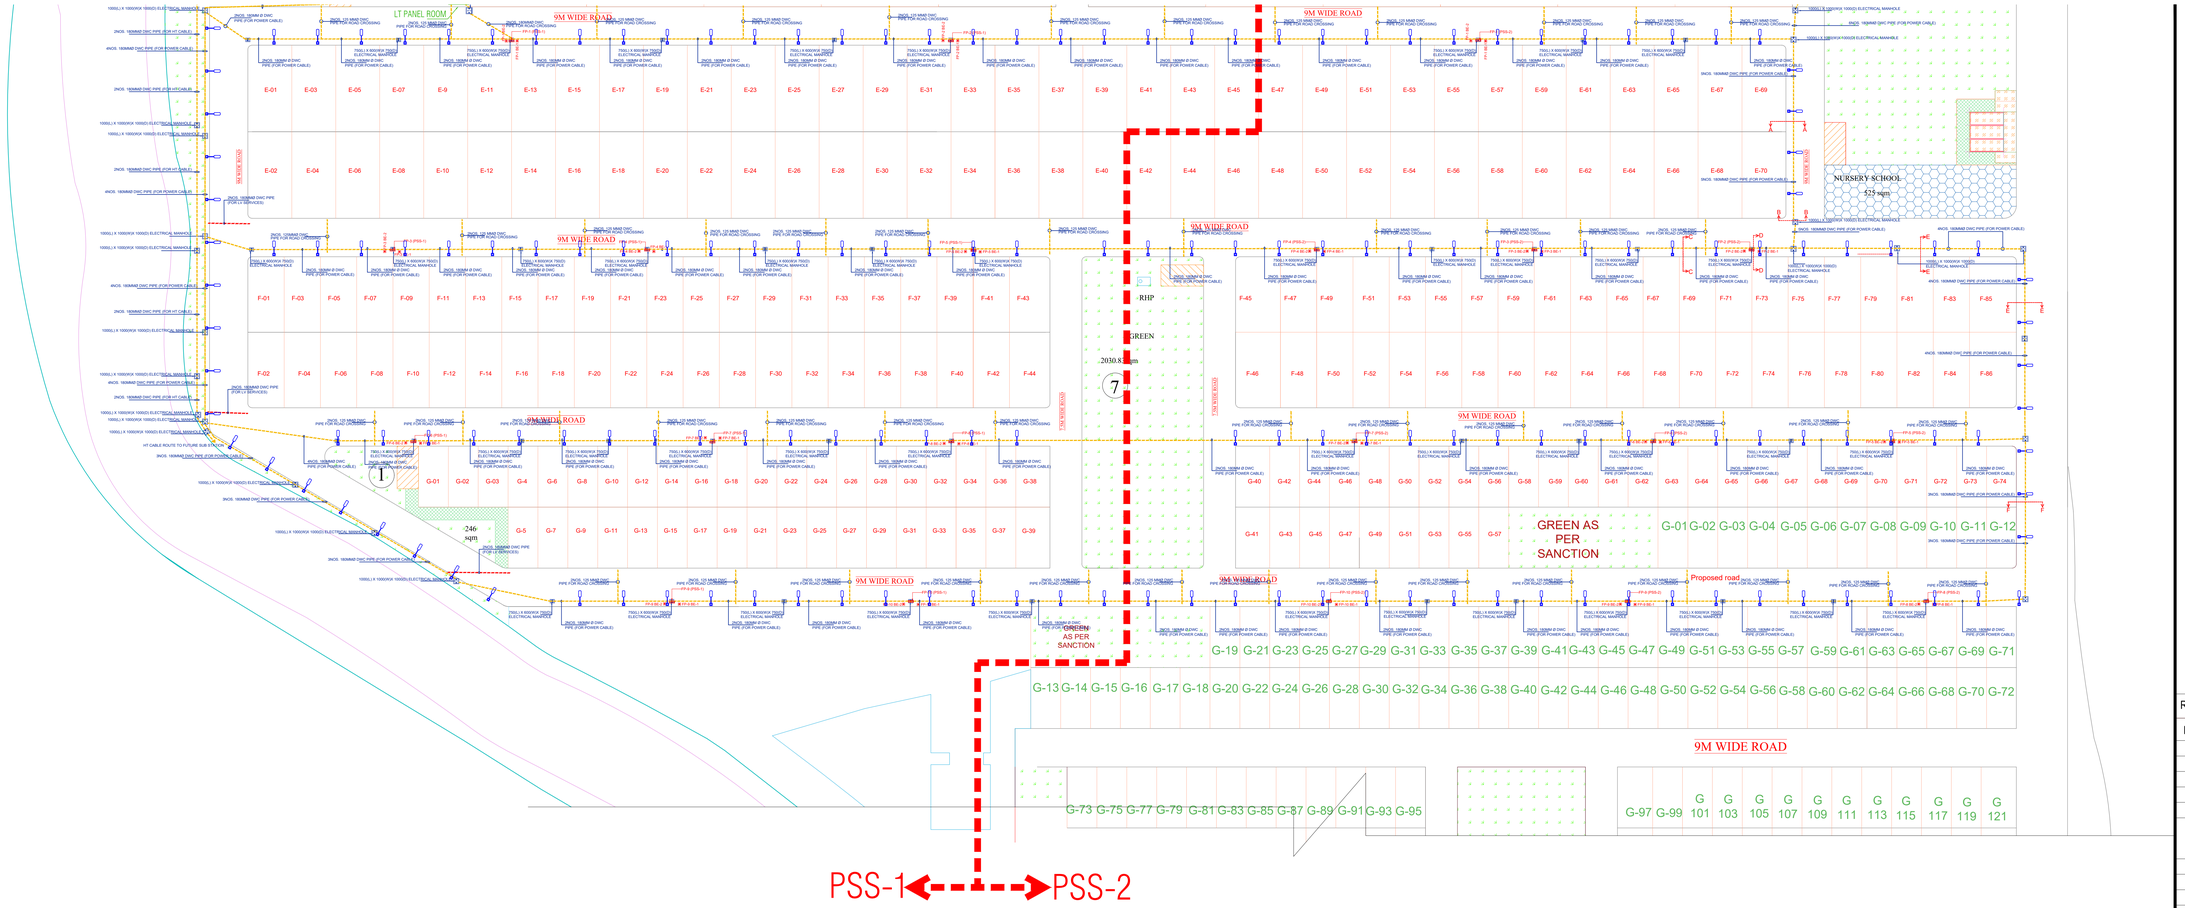

REVISIONS :-

DATE	DESCRIPTION	REV.NO:

DATE	ISSUED TO	No.of copy.

Architect

RAJEEV AGARWAL ARCHITECTS
48, ANAND LOK
SIRI FORT ROAD
NEW DELHI - 110049.
PH : 26258721, 26258570
FAX: 26252793
info@rajeevagarwal.com

Electrical Consultants

electrical + lighting
lirio lopez
design consultants
b-17/4 n.e.a, rajinder nagar
new delhi - 110 060
ph : +91 11 2574 5260, 2574 5147
fax : +91 11 2586 2756
e-mail : office@lirio lopez.com

Project Title

MAYAVAN VILLAS
VRINDAVAN

Sheet Title

ELECTRICAL POWER & LV
CABLE ROUTE LAYOUT

DATE	DRAWN BY	REV. NO.
10 SEP 15	JAGDISH	
SCALE	CHKD BY	DRG. NO.
1:500 (A0)	LML	MVV/SP/CR/EL-01