Project Title : PROPOSED/ADD.ALT SUBMISSION DRAWING FOR THE TIME EXTENSION GROUP HOUSING BUILDING TOWER -A, B, C, D, E, F, M, N, O, P AT PROPOSED INTEGRATED TOWNSHIP OF EMAAR-MGF, AT GOMTI NAGAR EXTENSION, SECTOR-7, LUCKNOW/PROJECT NAME - ORANJE CASTLEOWNER - M/S. SURAJ INFRAVENTURE PVT. LTD

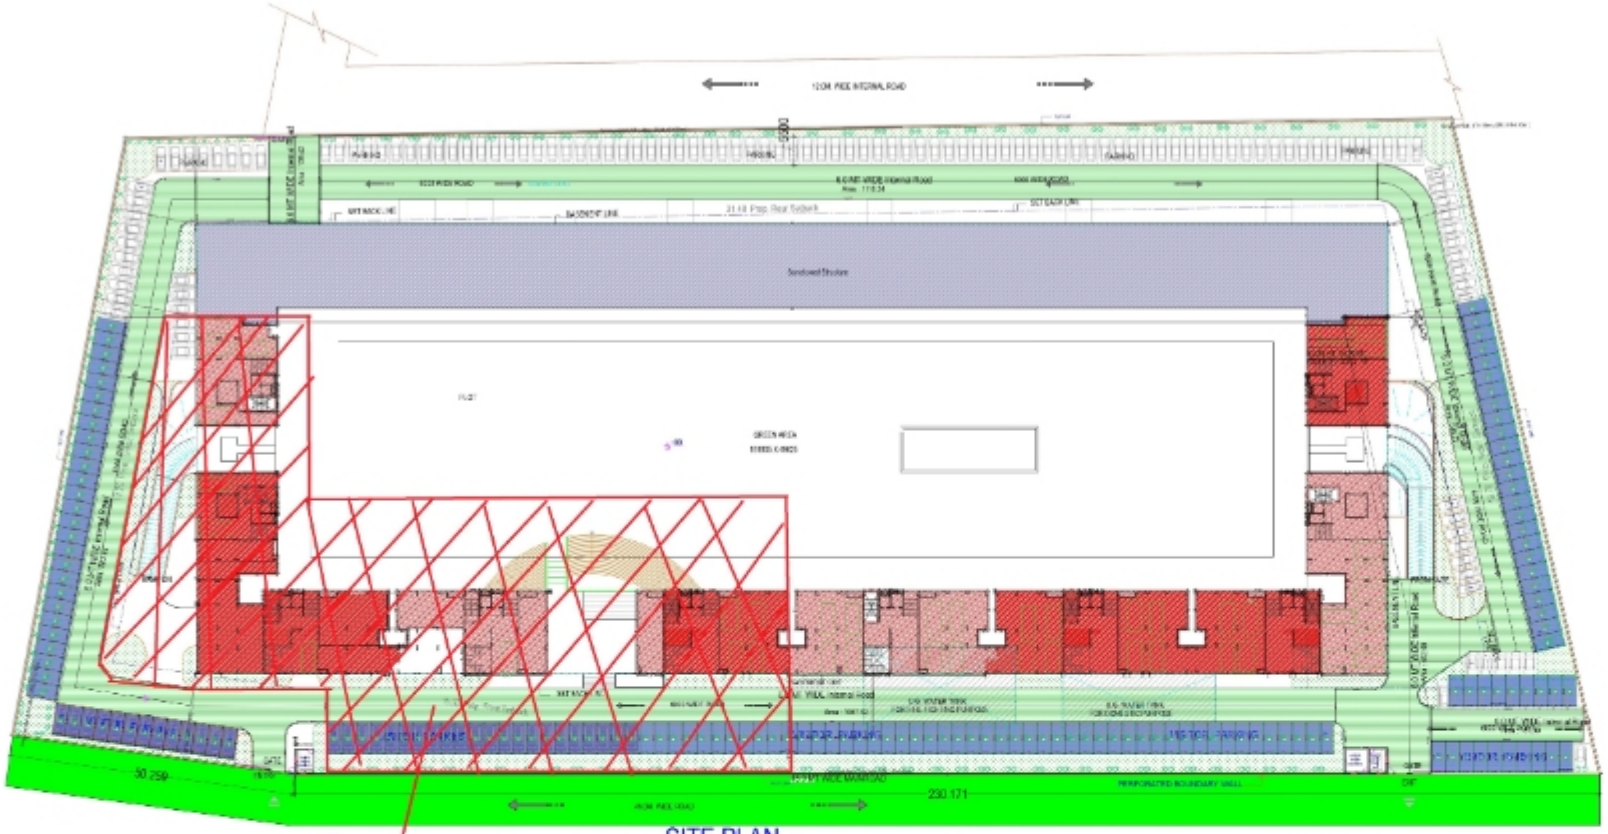


SITE PLAN

PROPOSED SITE PLAN
(Scale - 1:400)

**PROPOSED AREA - 7219.79 SQM**
**PROJECT-- ORANJE CASTLE PHASE-2**

Note - 1) This drawing is prepared as per the current prevailing Building Bye-Laws.
2) If Map sanctioned is used for purpose anything other than stated in application will lead to rejection of Map.

| | |
|---|---|
| Total Plot Area :- 28908.50 | Total FAR Area :- 77807.74 |
| Total Coverage Area :- 6613.61 | Total BUA Area :- 112258.67 |

This document and accuracy of Physical information and coverage is not responsibility of PRAVAHAN. Accuracy of Existing Report is subject to accuracy of Survey Report. In case of any discrepancy in the information, the user is advised to verify the information and shall be solely responsible for any damages arising out of the use of the information. Drawing Generated on 18-Jun-2026 10:17:00 AM

ECO_RS_[361.00]_C_1189/BD_BIM]