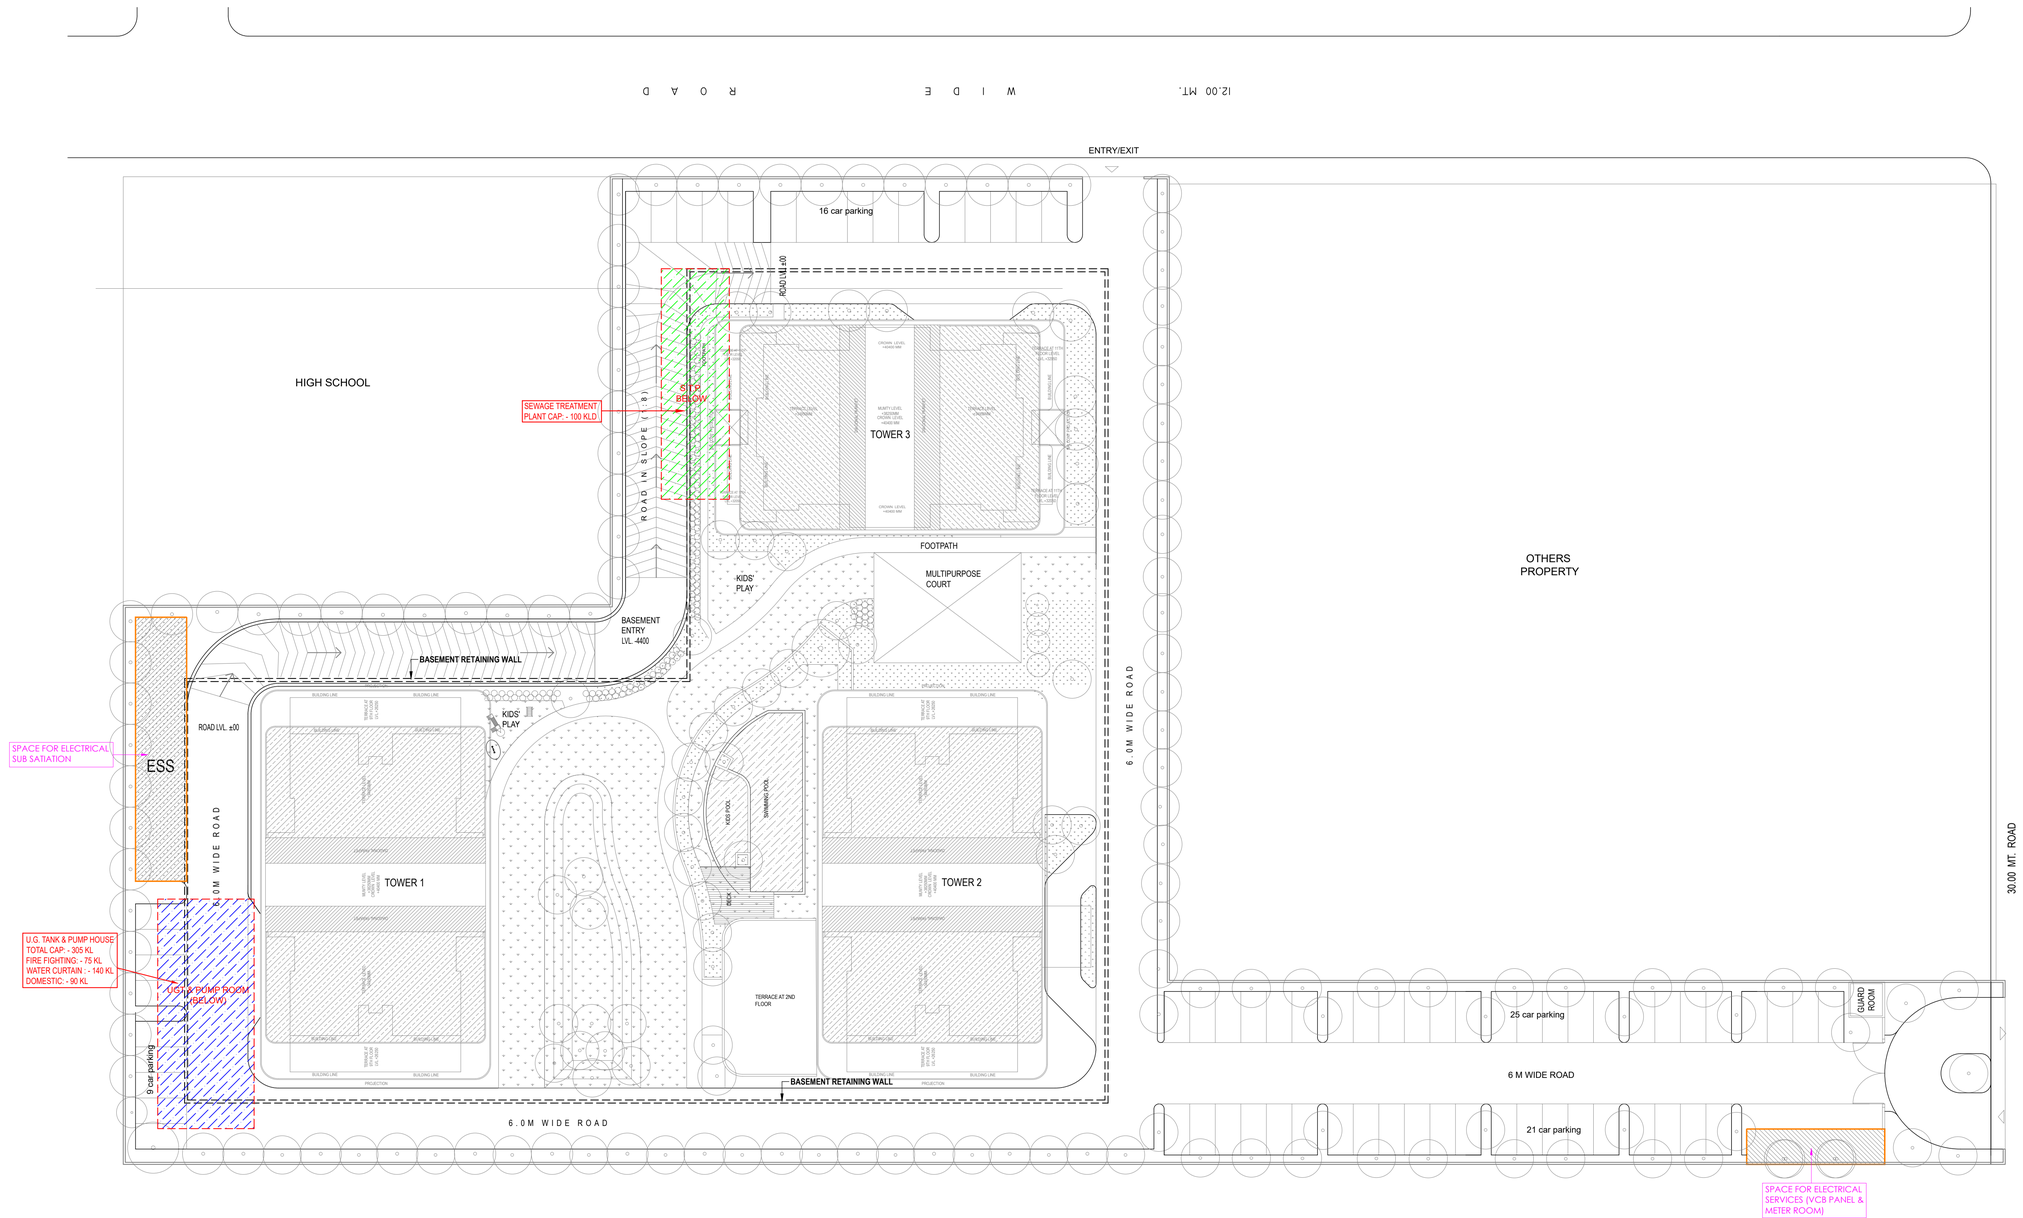

Rev. no.	Date	Revision
..	..	..

Project
ELDECO GROUP HOUSING, LUCKNOW

Title
LAYOUT PLAN

Subtitle
ELECTRICAL SETTING-OUT PLAN

Drawing released for
- [x] SUBMISSION
- [ ] APPROVAL
- [ ] ADVANCE COPY
- [ ] CONSTRUCTION

Drg. no. EHG / 24B09 / ES-05	Drawn by Prem Saini
Scale 1 : 300	Designed by Badri Vishal
Date 11.02.2025	Checked by Anand Havelia

Architects
Design Forum International
K47,Greater Kailash, New Delhi-110048
Phone- : 01M 1-46556600 , Fax - 46556601
Website - www.designforuminternational.com

Services Consultant
Consummate Engineering Services (P) Ltd.
Noida Office : B - 67, Sector - 67, Noida - 201 301
Lko. Office : R 006, Rohtas Plumeria, Gomti Nagar, Lucknow
Tel : (0120)6943500 (30 Lines)
e mail : mail@cespl.in, website : www.cespl.in