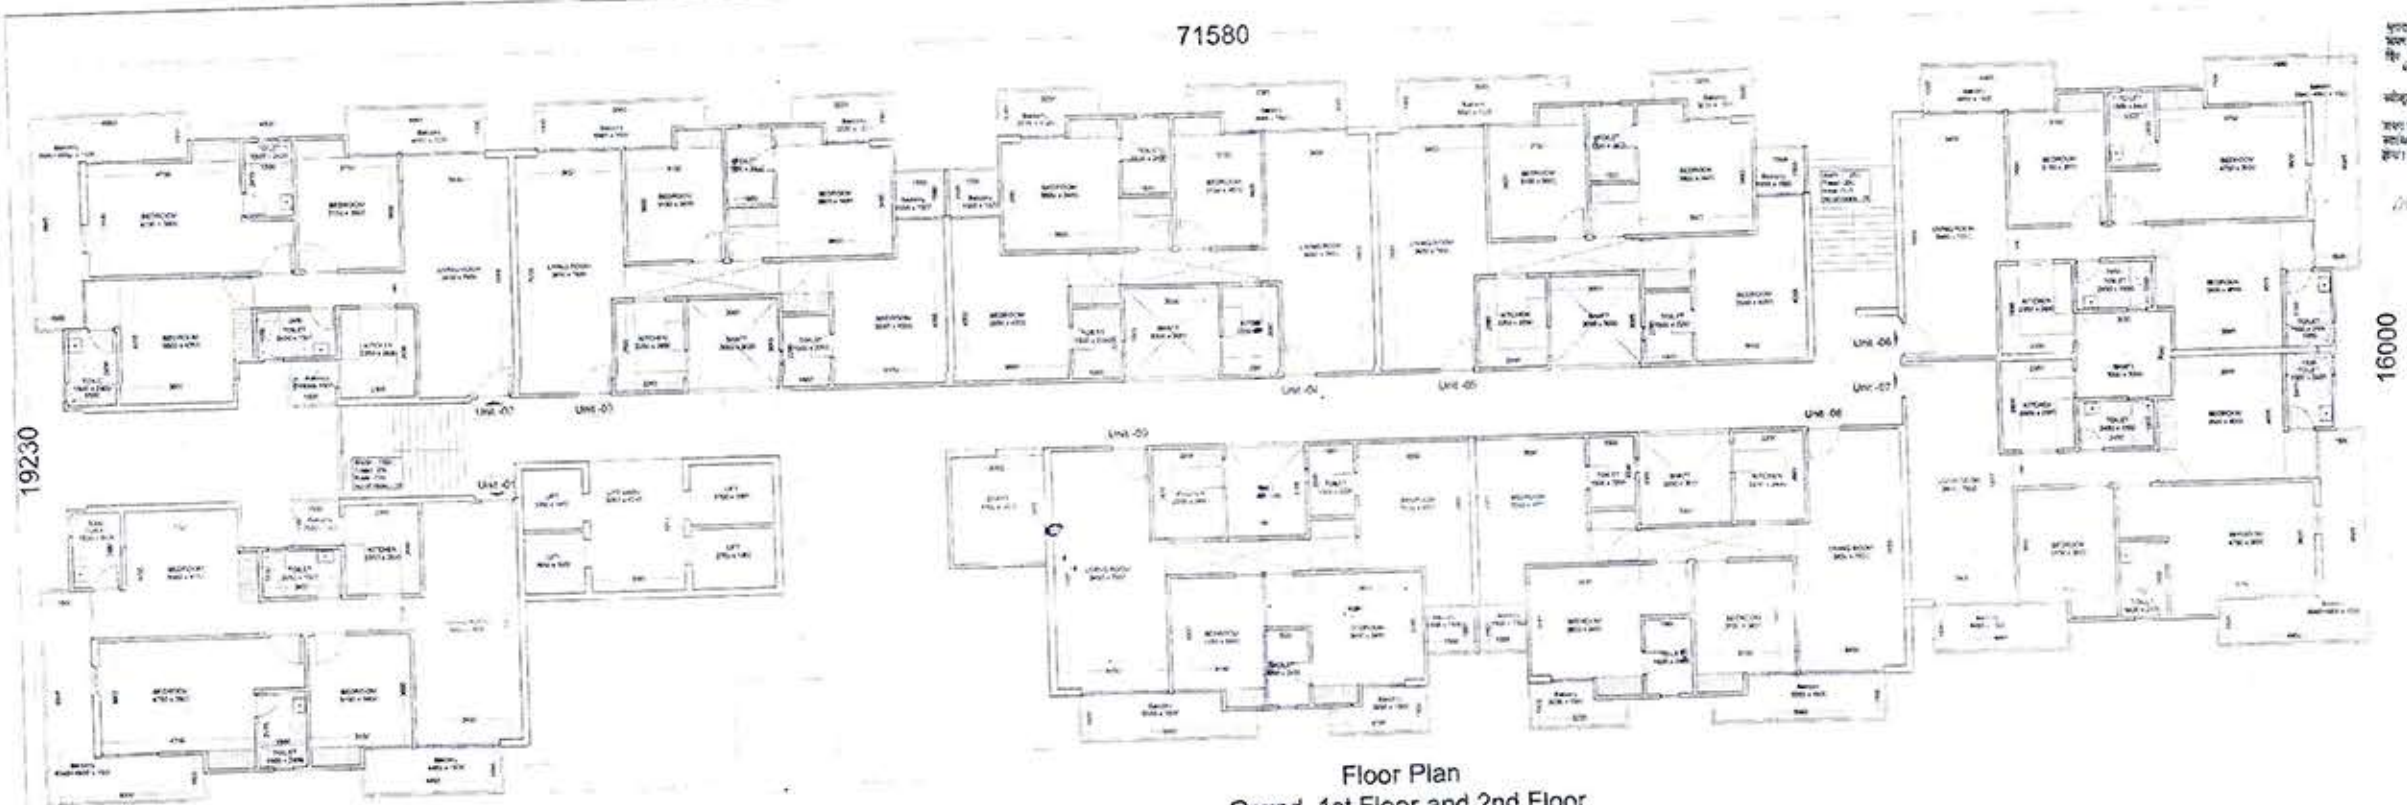

Floor Plan
Grand ,1st Floor and 2nd Floor

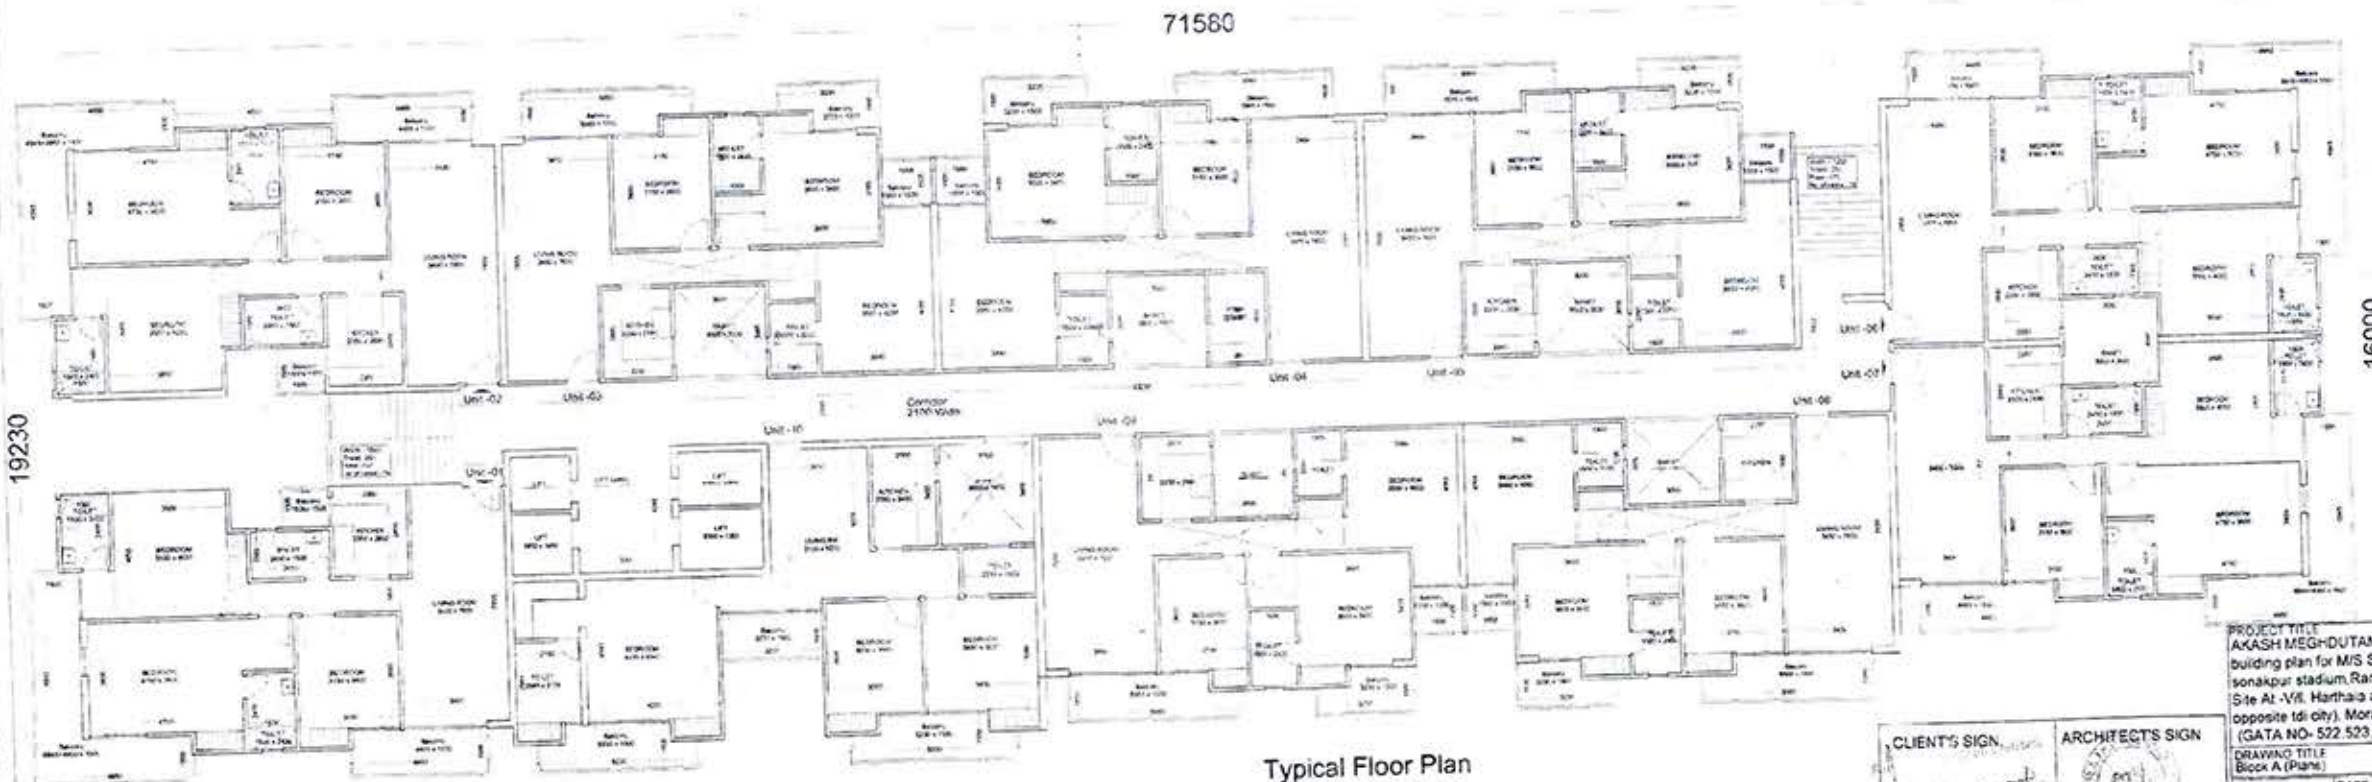

Typical Floor Plan
3rd , 4th .....5th Floor

CLIENT'S SIGN

ARCHITECT'S SIGN

CLIENT
SHAIL INFRATECH LTD
MIG A-138 NEAR SONAKPUR STADIUM RAMGANGA VIHAR MORADABAD

PROJECT TITLE
AKASH MEGHDUTAM proposed group housing building plan for M/S Shail infratech ltd Mig A-138,near sonakpur stadium,Ramganga vihar,Moradabad
Site At -Vill. Harthala alhmaly (Near RSD college opposite tdi city), Moradabad
(GATA NO- 522,523,524,525,526)

DRAWING TITLE
Block A (Plans)

SCALE
1: 100

DATE

DRAWING NO
AWHM/SUB/SL-03