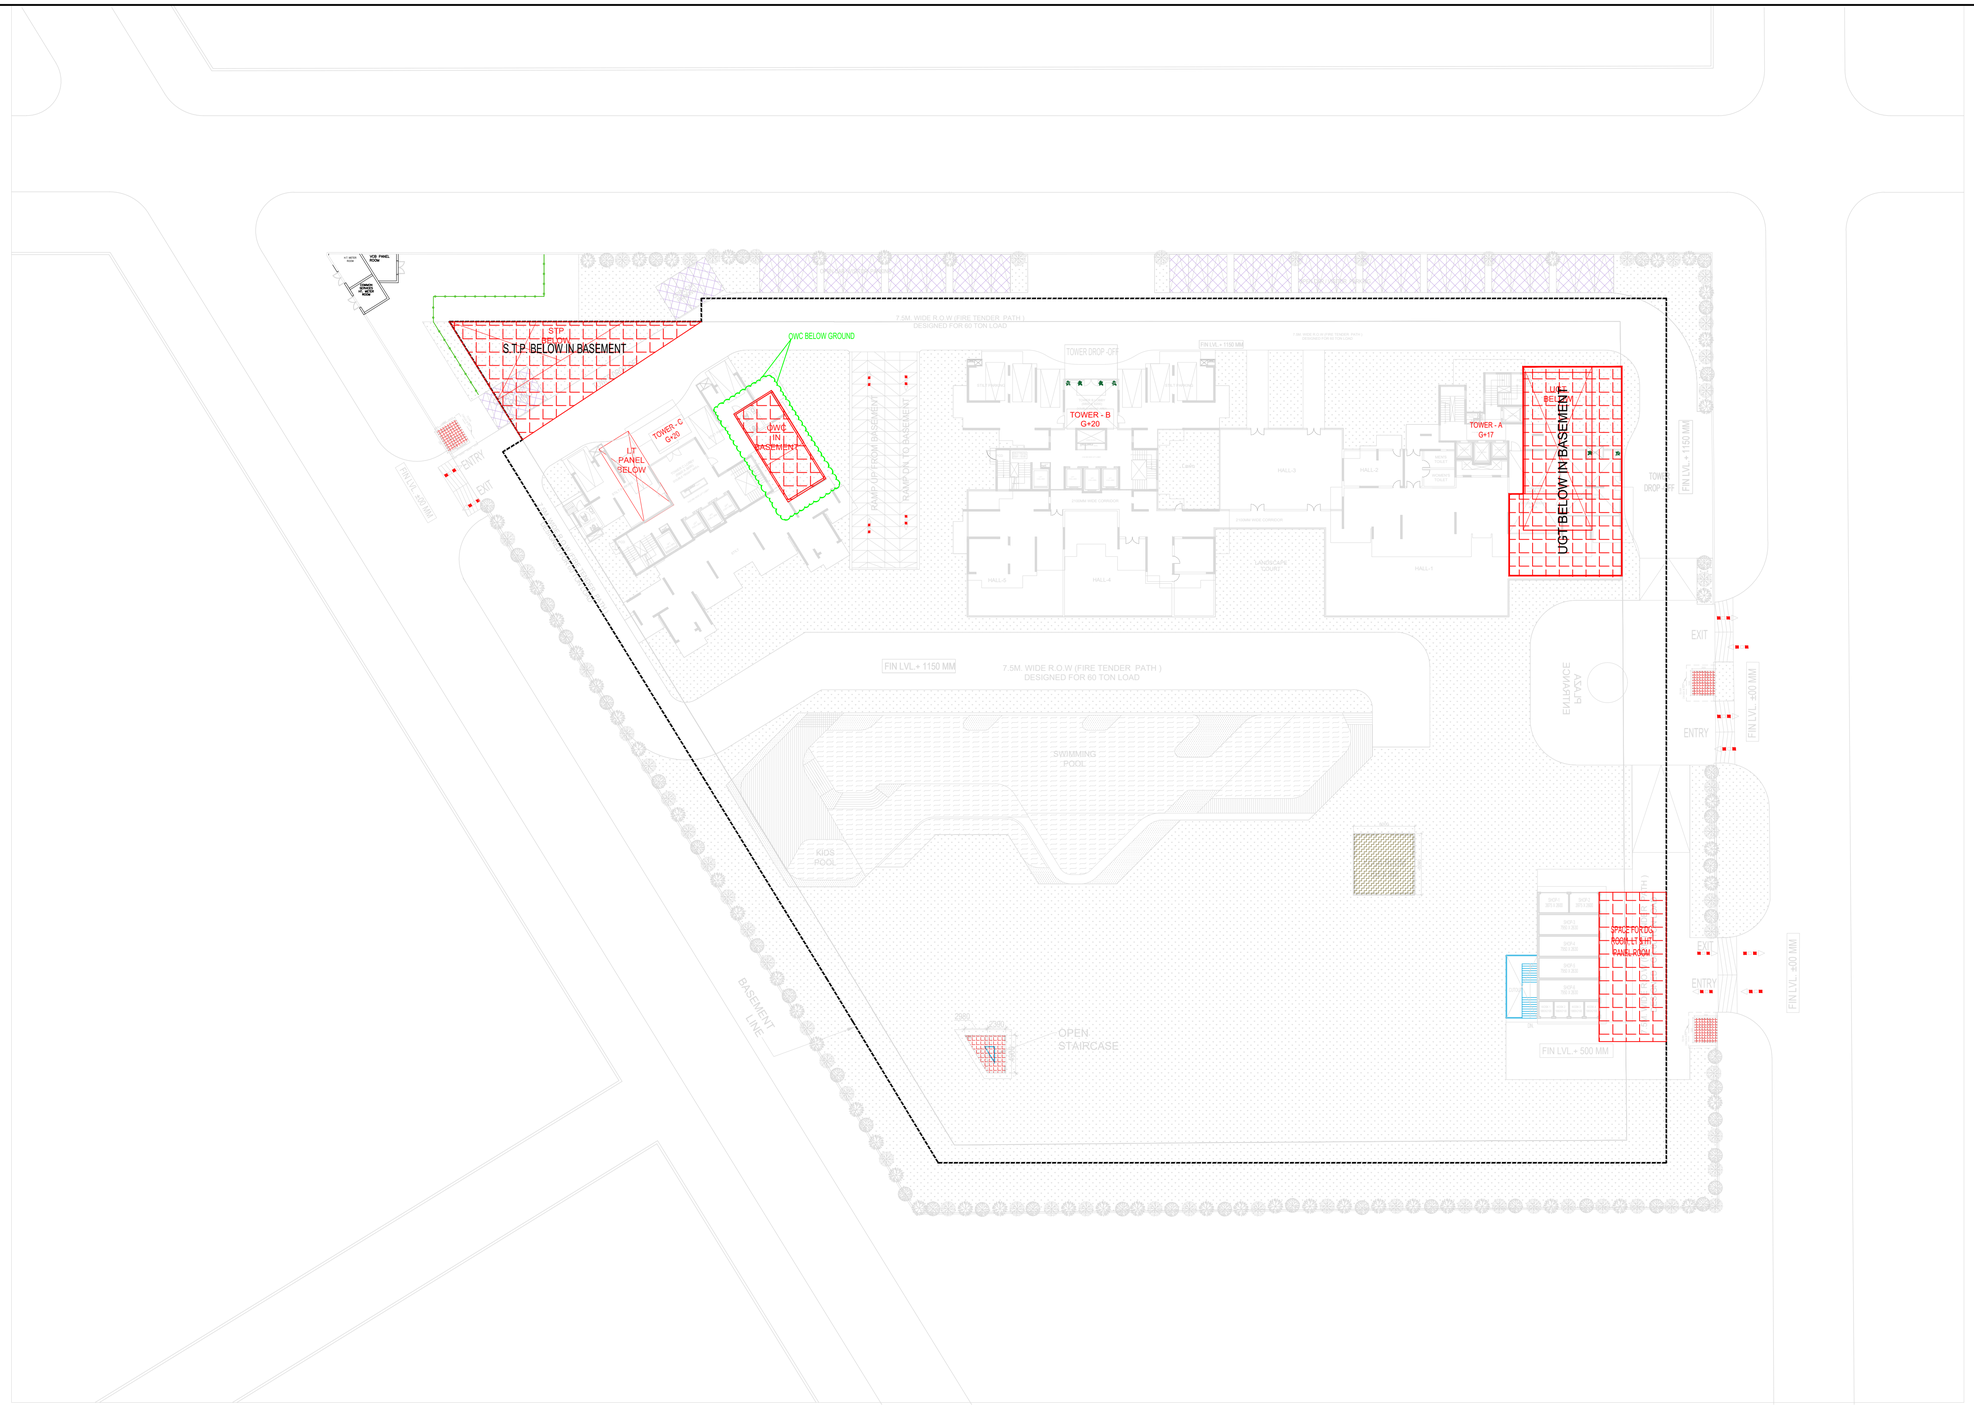

Rev. no.	Date	Revision
..	..	..

Project

PROPOSED GROUP HOUSING FOR **M/S ASSOTECH INFRASTRUCTURE** PVT. LTD. AT PLOT NO :- 07, ALISTONIA ESTATE IN SECTOR -PI, GREATER NOIDA, G.B. NAGAR, (U.P.)

Title

SITE PLAN

Subtitle

ORGANIC WASTE COLLECTION LAYOUT

Drawing released for

- ☐ APPROVAL
- ■ SUBMISSION
- ☐ ADVANCE COPY
- ☐ CONSTRUCTION

Drg. no. G.H. / EX / S-04	Drawn by Kulwant
Scale 1 : 400	Designed by R.K.
Date July 2024	Checked by Anand Havelia

Architects

Confluence
NEW DELHI , INDIA
F-1, FIRST FLOOR, MIRA CORPORATE SUITES,
ISHWAR NAGAR, NEW DELHI 110065
Ph- +91-11-26925684 ccs@inconfluence.com Member of IGBC
Ph- +91-11-40564768 www.inconfluence.com ISO - 9001 : 2000
architecture urban design hospitality interiors

Services Consultant

Cespl Consultants Pvt. Ltd.
B - 67, Sector - 67, Noida - 201 301
Tel : (0120) 3225400 / 3225401
e mail : mail@cespl.in, website : www.cespl.in

Cespl Consultants Pvt. Ltd. 1st Floor B-67, Sec-67 Noida-201301 (UP) India NBCC Consultants