Project Title :Proposed Township "RECIPROCAL GREEN" - at Khasra No. Khasra No. 837, 838, 839, 840, 841, 842, 845, 847, 850,851Aa & 851Sa, 843 & 844, Village-Madiaon, Distt-Lucknow.

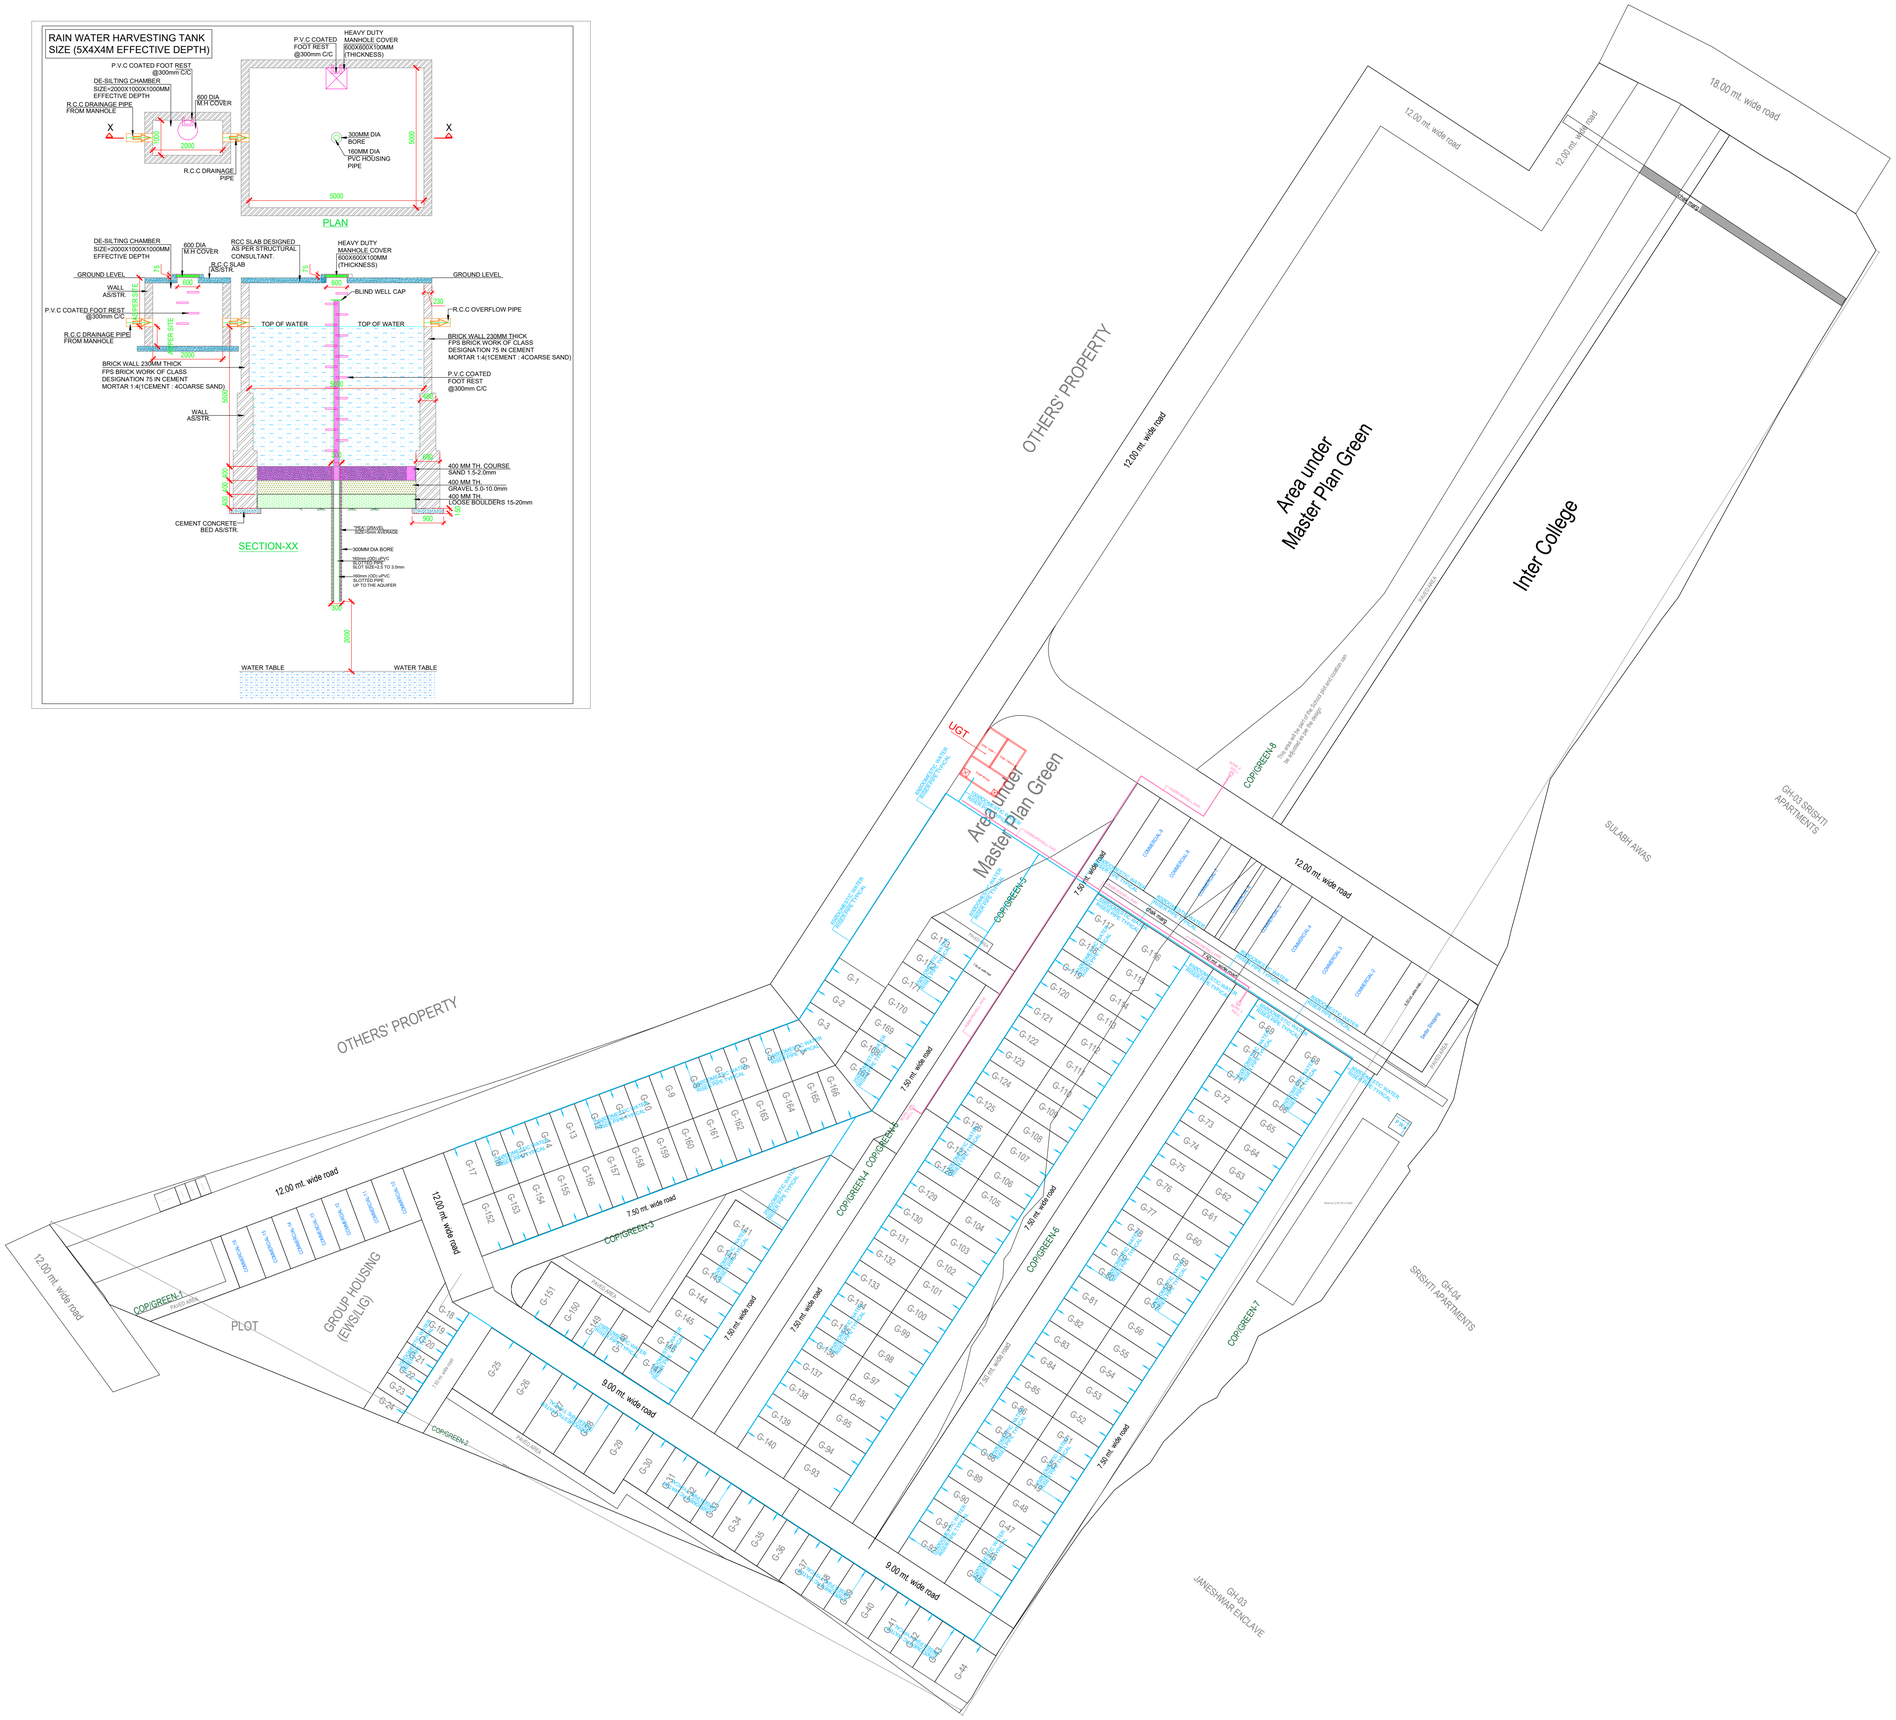

PROPOSED TOWNSHIP
RESCIPROCAL GREEN
AT KHASRA NO. 837, 838, 839, 840, 841, 842, 845, 847, 850,851Aa & 851Sa, 843 & 844,
VILLAGE- MADIAON , LUCKNOW

LEGEND :-

S.No.	DESCRIPTION	SYMBOL
1.	SEWER LINE	
2.	RAIN WATER PIPE	
3.	DOMESTIC WATER RISER PIPE	
4.	BOREWELL SUPPLY PIPE	
5.	BOREWELL	
6.	SEWER MANHOLE (600MMX600MM)	SM
7.	SEWER MANHOLE (900MMX800MM)	MH
8.	CATCH BASIN (450MMX450MM)	
9.	INSPECTION CHAMBER (600MMX600MM)	
10.	STORM WATER MANHOLE (900MMX800MM)	M.H

RECTANGULAR MANHOLE	DEPTH OF MANHOLE
900X800	600 MM TO 900 MM
1200X900	900 MM TO 2.5 M
1400X900	ABOVE 2.5 M
DIA OF MANHOLE	DEPTH OF MANHOLE
910 MM	900 MM TO 1.67 M
1220 MM	1.68M TO 2.29 M
1520 MM	2.3 UP TO 9 M

M.E.P. CONSULTANT:

WAC Engineers INDIA PVT. LTD.
MEP Consultants & Project Managers
B-78,Sector-6, Noida,UP-201301
Ph.: 0120-4504693, E-mail: wac@wacmep.com

CLIENT

CLIENT

dee STUDIO
ARCHITECTURE . INTERIOR . LANDSCAPE . INDUSTRY DESIGN . CALLIGRAPHY
C2000 Indira Nagar,Lucknow
Mail: deestudiolucknow@gmail.com
Phone: 9450974530, 9455394469

DELTBY

ASHOK

CHECKEDBY

SHAD

PLUMBING DRAWING
WATER SUPPLY LAYOUT

DATE	NORTH
04.06.2025	
SCALE	DWG NO.
	LOP-04
CLIENT'S SIGN	ARCHITECT'S SIGN