PRODUCED BY AN AUTODESK EDUCATIONAL PRODUCT

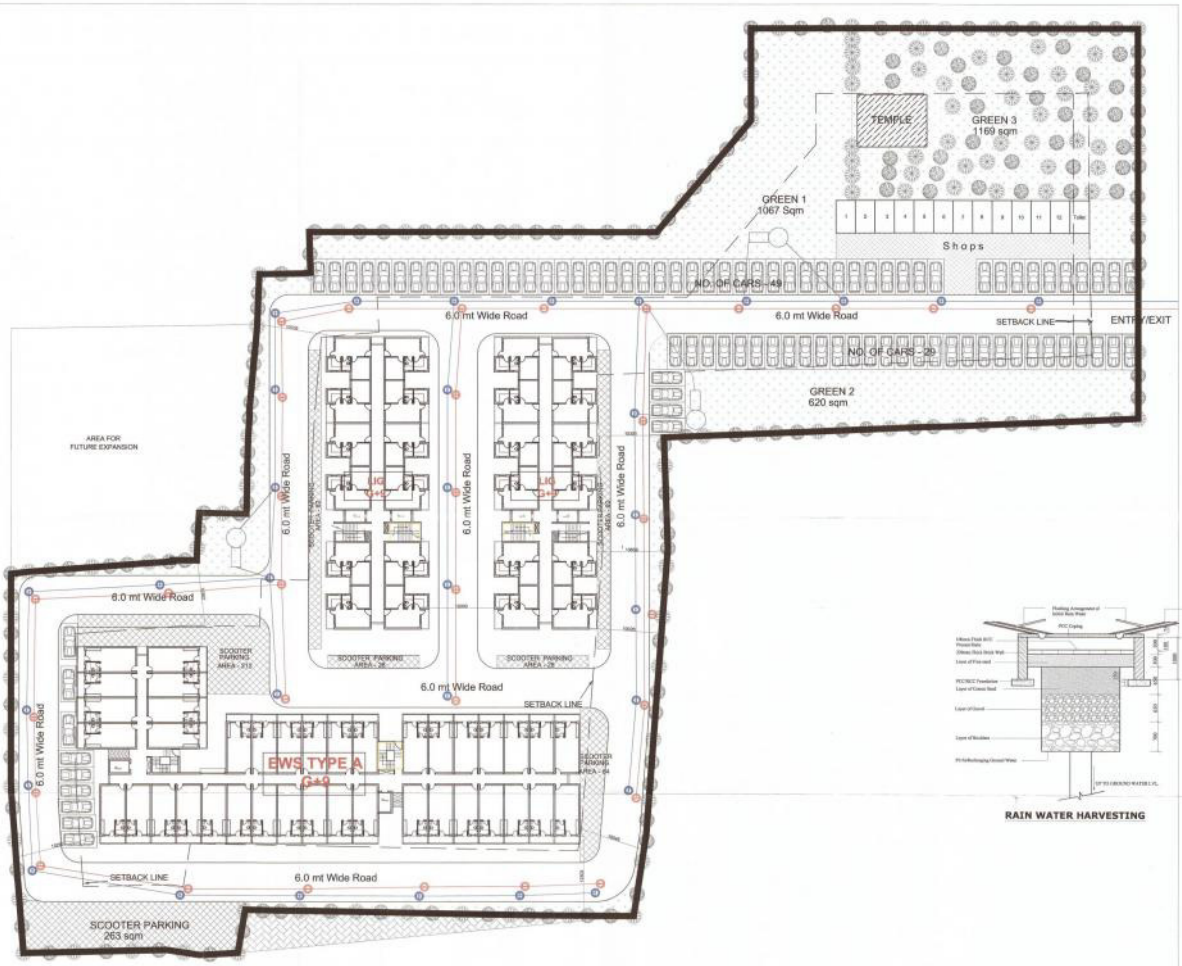

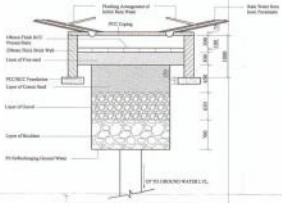

RAIN WATER HARVESTING

This drawing is a "COPYRIGHT" contents of this drawing or part thereof may not be used or reproduced without the permission of the Architect

NORTH

PROJECT

PROPOSED GROUP HOUSING- 4
(EWS/LIG) IN OMAXE INTEGRATED
TOWNSHIP AT SULTANPUR ROAD ,
LUCKNOW U.P.

NOTES

नगर आयुक्त
नगर विकास प्राधिकरण
लखनऊ

DRAWING TITLE

SUBMISSION DRAWING
SERVICES PLAN

DEALT BY	CHECKED BY
SCALE 1:250	DATE DEC 2017

यह मानचित्र लखनऊ महायोजना 2021 तथा भवन उपविधि 2016 तथा समय समयपर्यन्त के अनुसार तैयार किया गया है।

ARCHITECT

CLIENT/ OWNERS

OMAXE
Turning dreams into reality

MD. AMANULLAH
ARCHITECT
CA NO 2012/54539

ARCHITECT'S SIGNATURES

OMAXE LIMITED

OWNER'S SIGNATURES

DRAWING NUMBER: EWS/LIG/SUB-03

PRODUCED BY AN AUTODESK EDUCATIONAL PRODUCT