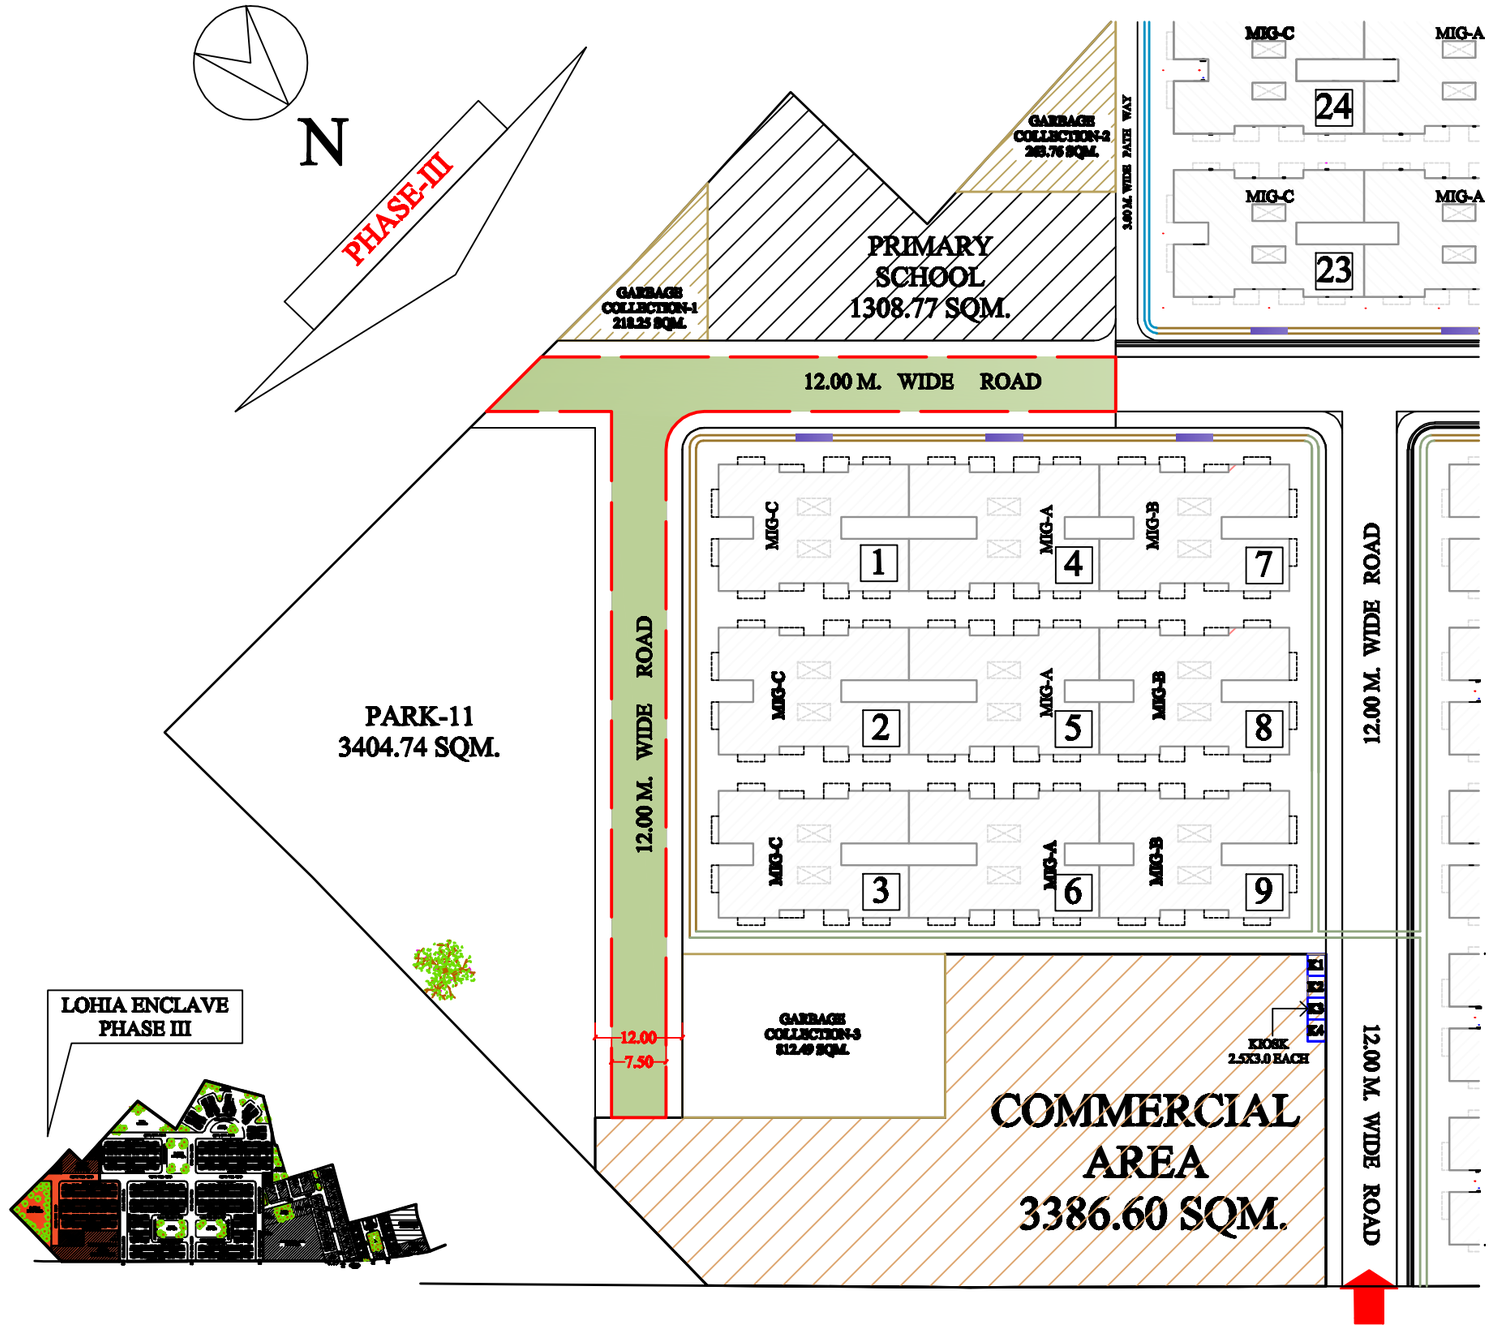

ROAD LAYOUT PLAN

TITLE:- ROAD LAYOUT PLAN.

DATE:- 27.09.2016

SCALE:- NOT TO SCALE.

DRG. NO.:- P 12/D

REV. NO.:-0,1,2,3,4,5,6,8,9,10,11

FILE. NO.:- 410

DRN. BY:- 1

CHD. BY:- A

OWNER:-

'GORAKHPUR DEVELOPMENT AUTHORITY',
GORAKHPUR.

ARCHITECTS:-

'V DESIGN'
ANUPAM AGARWAL
B. ARCH.(HONS.), A.I.I.A
CA/94/16911
PH.NO. 0551- 2501176, 2502637, 09415210713
A-15, Rapti Nagar, Phase-II,
Near Sethi Flour Mill, Chargawan, GORAKHPUR.
E MAIL: anupam27712@rediffmail.com,

PROPOSED LAY - OUT PLAN FOR 'LOHIA ENCLAVE' (GROUP HOUSING) PHASE-III, AT - TAL RAMGARH (DEORIA BYEPASS ROAD) GORAKHPUR.

	(YASHPAL SINGH) J.E.
(PANKAJ PANDEY) ASST. ENGINEER	(OM CHAND) EX. ENGINEER
(RAKESH PRATAP) A.E. PLANNING	(SANJAY K. SINGH) O.C. PLANNING/ CHIEF ENGINEER
(MAHENDRA K. MISHRA) SECRETARY	(AWDHESH K. TIWARI) VICE CHAIRMAN