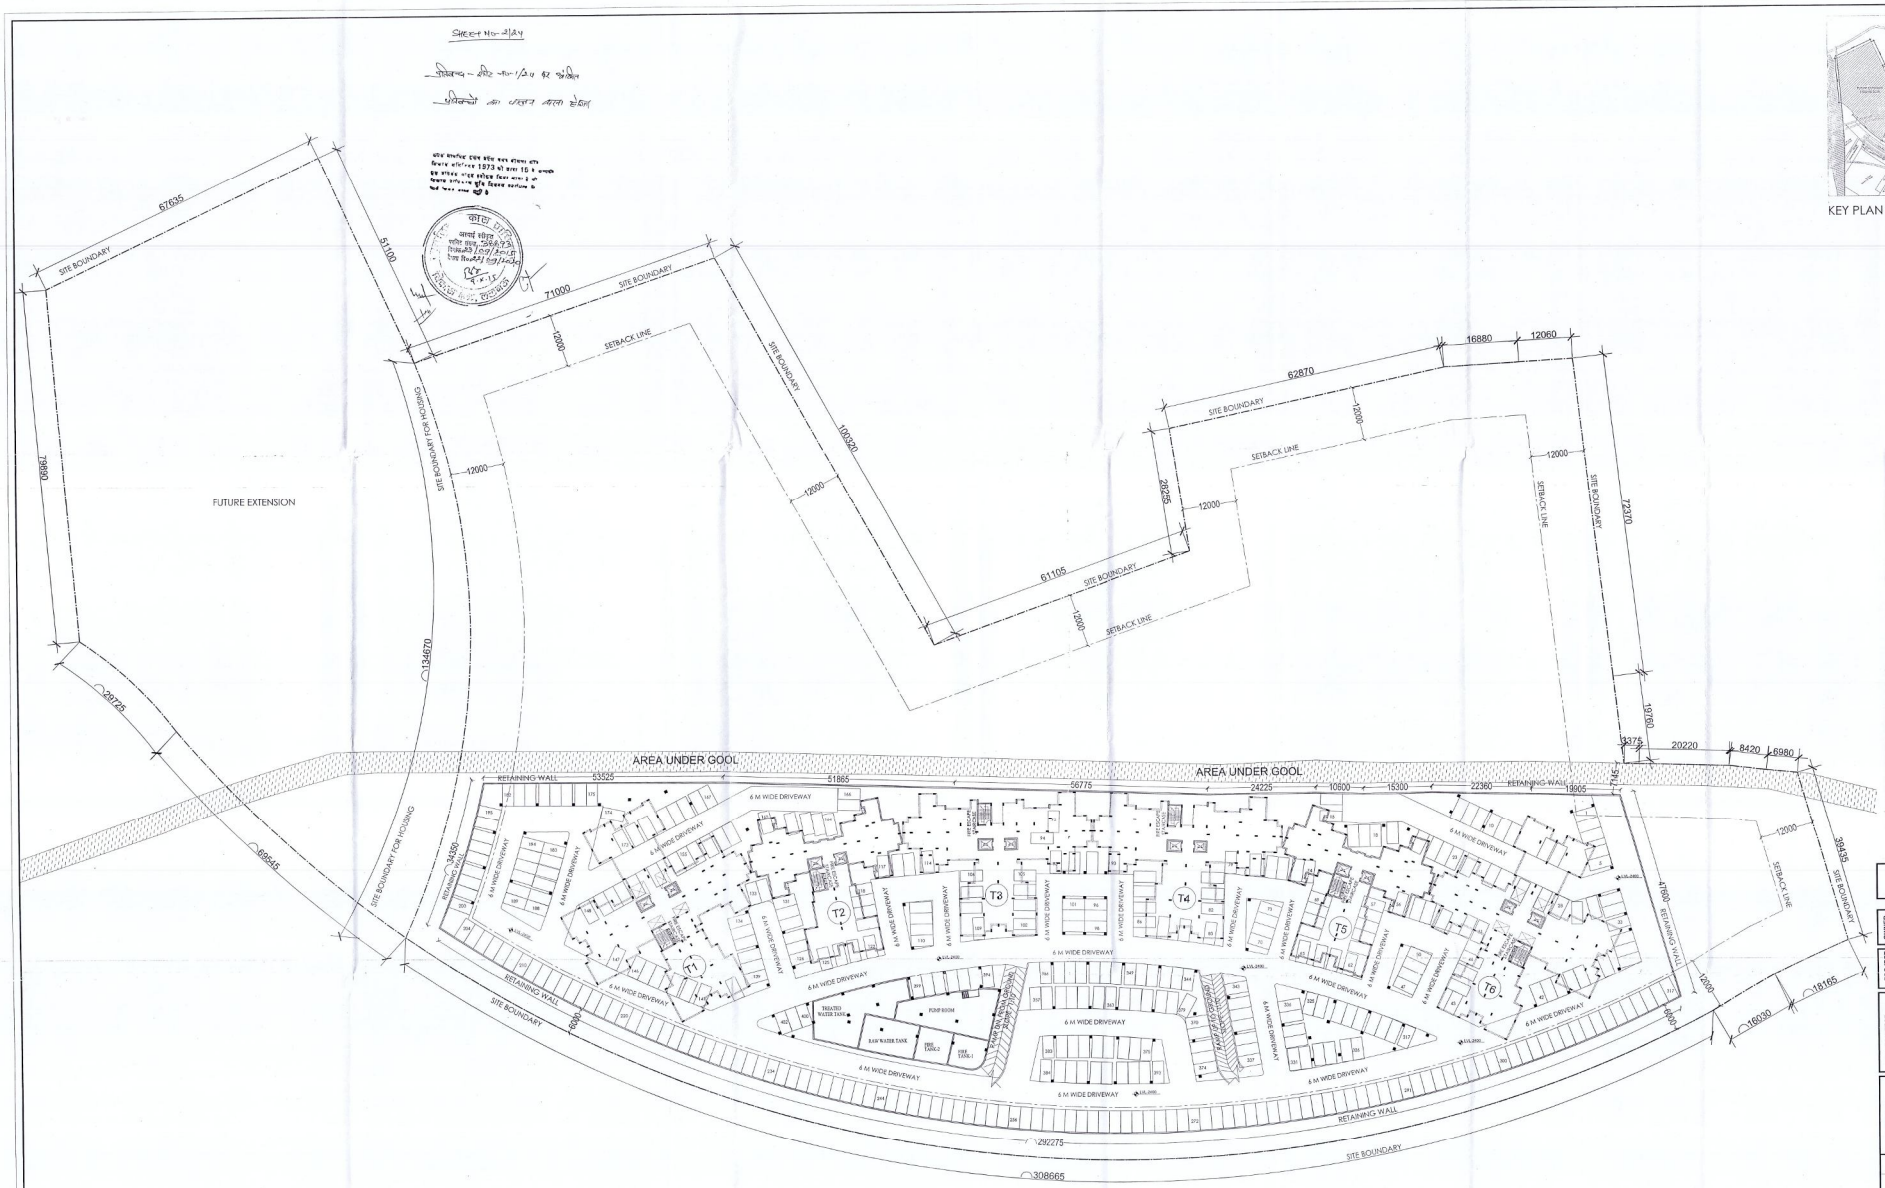

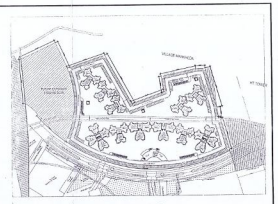

KEY PLAN (NOT TO SCALE)

TOTAL NO. OF CARS = 606 NOS.

OWNER	Shalimar KSMB Projects
PROJECT	THE GARDEN BAY , LUCKNOW, UTTAR PRADESH, INDIA
ARCHITECT	SIKKA ASSOCIATES ARCHITECTS URBAN DESIGN	HOUSING	INSTITUTIONAL	INDUSTRIAL	RECREATIONAL	ARCHITECTURE	INTERIOR DESIGNERS A 4-B1, AFRICA AVENUE, SIRI FORT LANE, KHELGAON, NEW DELHI, PIN - 110 049 T : +91 11 4523 0200	F : +91 11 2620 4487	E: ssa@sikkaindia.net	W: www.sikkaindia.net
ARCHITECT	ROHIT AGARWAL M. Arch, B. Arch (ARCHITECT) COA Reg. No. CA/2001/50281
OWNER	
SCALE	1:500
DATE ISSUED	DEC 2014
DRAWN BY	
CHECKED BY	
DRAWING	BASEMENT PLAN
DWG NO.	SUB/GB-02