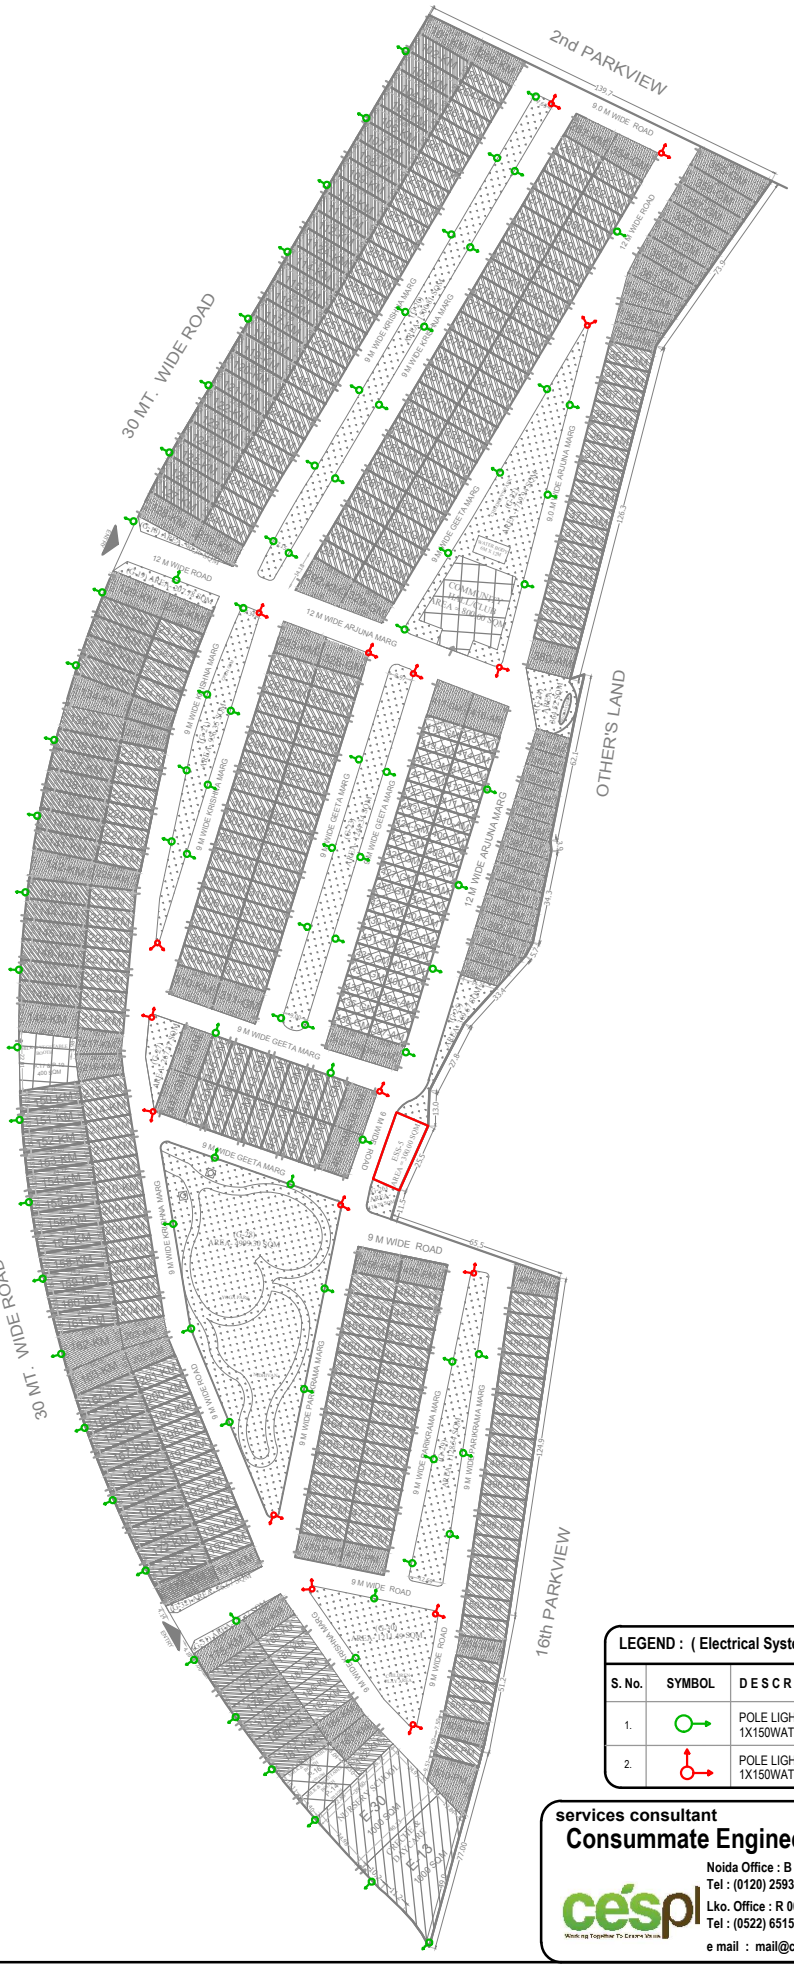

LEGEND : (Electrical System)

S. No.	SYMBOL	DESCRIPTION
1.		POLE LIGHT WITH 1 FIXTURE OF 1X150WATT HPSV (POLE HEIGHT 8.0M)
2.		POLE LIGHT WITH 2 FIXTURE OF 1X150WATT HPSV (POLE HEIGHT 8.0M)

services consultant

Consummate Engineering Services (P) Ltd.

cespl

Noida Office : B - 67, Sector - 67, Noida - 201 301
Tel : (0120) 2593500 (30 Lines)
Lko. Office : R 006, Rohtas Plumeria, Gomti Nagar, Lucknow
Tel : (0522) 6515455
e mail : mail@cespl.in, website : www.cespl.in

CLIENT : -
GAURSONS REALTECH PRIVATE LIMITED
Gaur Biz Park Plot No.-1, Abhay Khand-II, Indirapuram, Ghaziabad

GAUR YAMUNA CITY

PROJECT : -
PROPOSED LAYOUT PLAN-PLOTED DEVELOPMENT "3RD. PARK VIEW"
AT Gaur Yamuna City (Pocket-3), Mirzapur Site (LFD-3), Sector-19, YEIDA, **GREATER NOIDA, U.P.**

SERVICES

TITLE : -
EXTERNAL LIGHTING LAYOUT

OWNER'S SIGN | ARCHITECT SIGN

SCALE : -

3RD. PARK VIEW

DRG. NO. : - ES-04