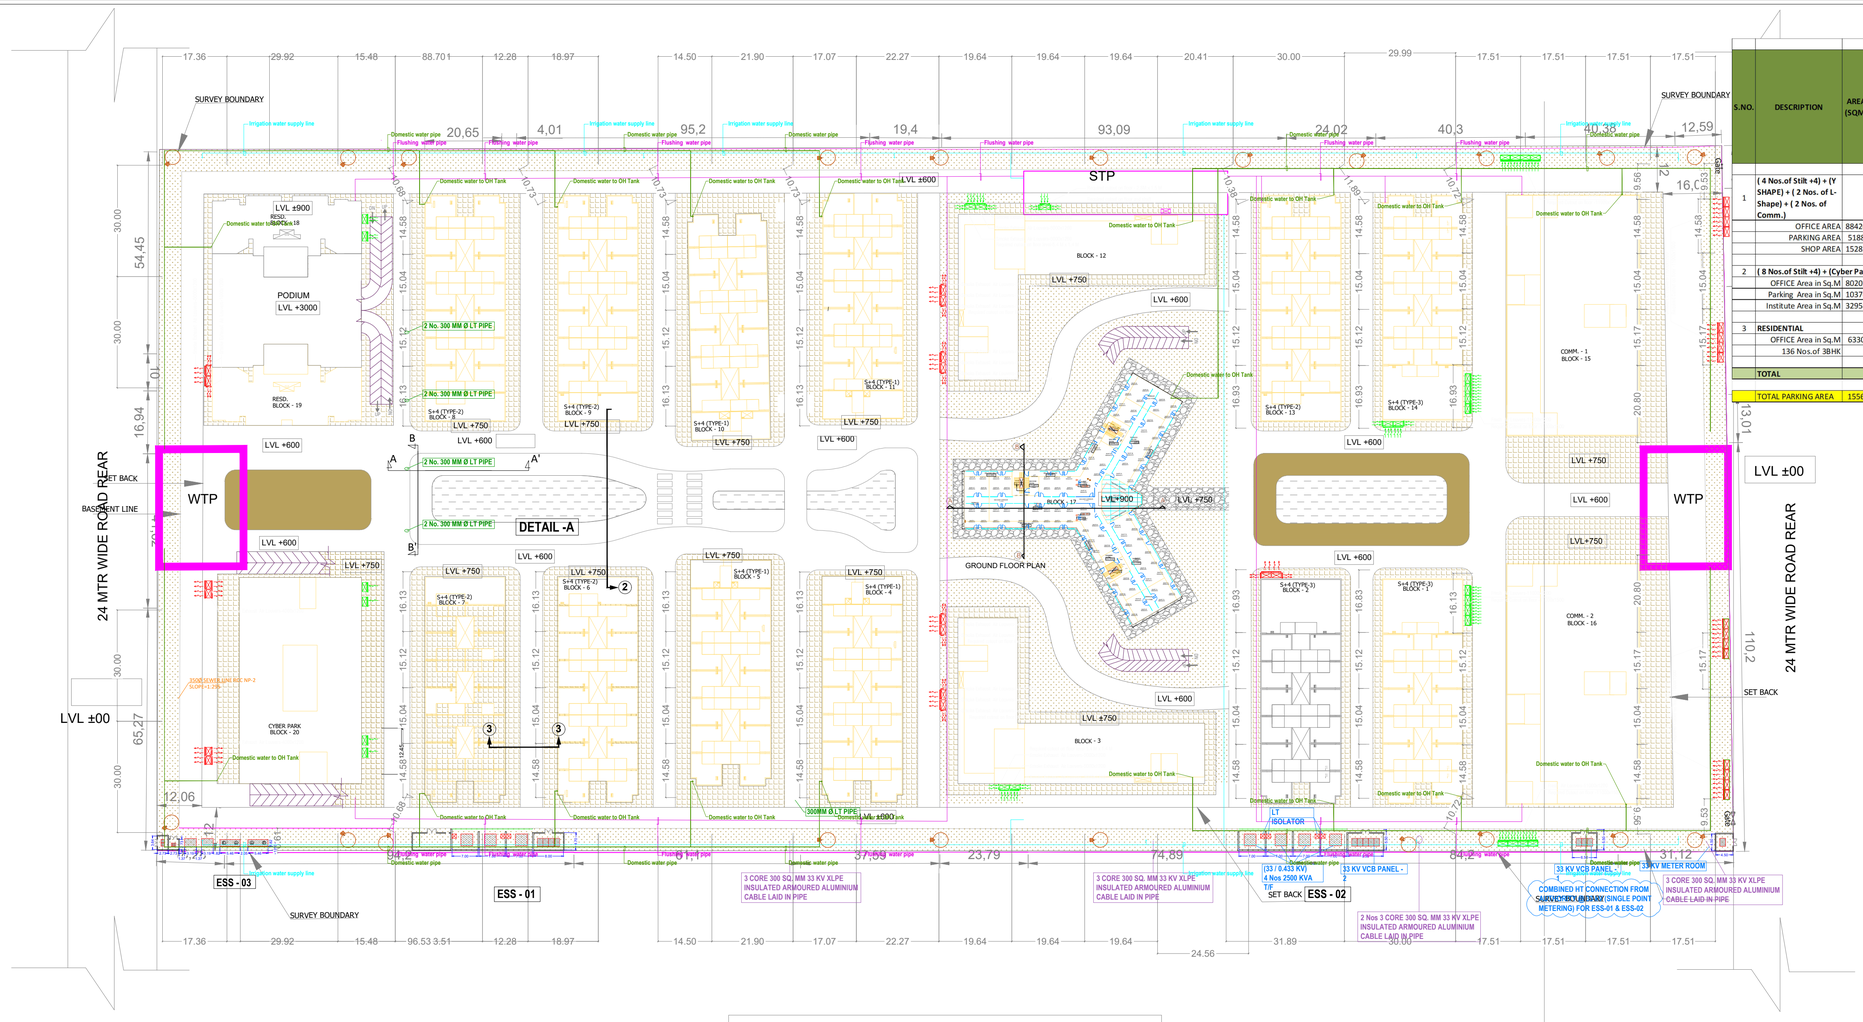

S.NO.	DESCRIPTION	AREA (SQM)	OCCUPENCY LOAD	TOTAL POPULA-TION	TOTAL WATER REQUIRED ACC. TO NBC	FLUSH WATER REQUIRED	DOMESTIC (COLD) WATER REQUIRED	TOTAL GROSS WATER	TOTAL WATER IN KLD	WATER FLOW IN STP: FLUSHING WATER	DOMESTIC WATER	STP	STP IN KLD	TREATED WATER FROM STP (KLD)
					LPD	LPCD	LPD	LPCD	LPD	LPD	KLD	100%	85%		KLD	90%
1	(4 Nos.of Stilt +4) + (Y SHAPE) + (2 Nos. of L-Shape) + (2 Nos. of Comm.)															
	OFFICE AREA	88420	SQM PER PERSON	8842	45	20	176840	25	221050	397890		176840	187893	364733		
	PARKING AREA	5188	N.A	N.A			0			0	467	0	0	0	428	385
	SHOP AREA	15282	SQM PER PERSON	1528.2	45	20	30564	25	38205	68769		30564	32474	63038		
2	(8 Nos.of Stilt +4) + (Cyber Park)															
	OFFICE Area in Sq.M	80202	SQM PER PERSON	8020.2	45	20	160404	25	200505	360909		160404	170429	330833		
	Parking Area in Sq.M	10376	N.A	N.A			0		0	0	855	0	0	0	784	706
	Institute Area in Sq.M	32958	SQM PER PERSON	10986	45	20	219720	25	274650	494370		219720	233453	453173		
3	RESIDENTIAL															
	OFFICE Area in Sq.M	6330	SQM PER PERSON	633	45	20	12660	25	15825	28485	120	12660	13451	26111	109	98
	136 Nos.of 3BHK		136	680	135	45	30600	90	61200	91800		30600	52020	82620		
	TOTAL				360		630788		811435	1442223		630788	689720	1320508		
	TOTAL PARKING AREA	15564	WATER REQUIRED FOR PARKING AREA SHOULD BE SUPPLIED FROM STP TREATED WATER													

SUPPLY WATER LAYOUT

homefolio
Elegance Your Way...

Homefolio Management LLP
SB - 64, FF, Jaipuriya Sunrise Plaza,
Indirapuram. Ghaziabad, U.P.
Tel. No. +91-9821248822
E.Mail:- info@homefoliomanagement.com
homefoliomanagement@gmail.com
Website:- www.homefoliomanagement.com

MEP CONSULTANT:

A Consulting
D-178 , Sector - 27,NOIDA - U.P.
Mobile: 9811473575
Phone: 0120-4322083
E-Mail: aconsultingindia@gmail.com

TITLE:- SITE PLAN
FIRE FIGHTING LAYOUT

DEALT: – Dev
SCALE: – NTS
ARCH: – A.A
DATE: –

REVISION: –
REV. DATE: –
05.12. 2023

CLIENT :-

PROPOSED IT PARK FOR
M/S ELEGANT IT SOLUTIONS PRIVATE LIMITED
PLOT NO-6 SECTOR-K.P.-5
GREATER NOIDA, U.P.