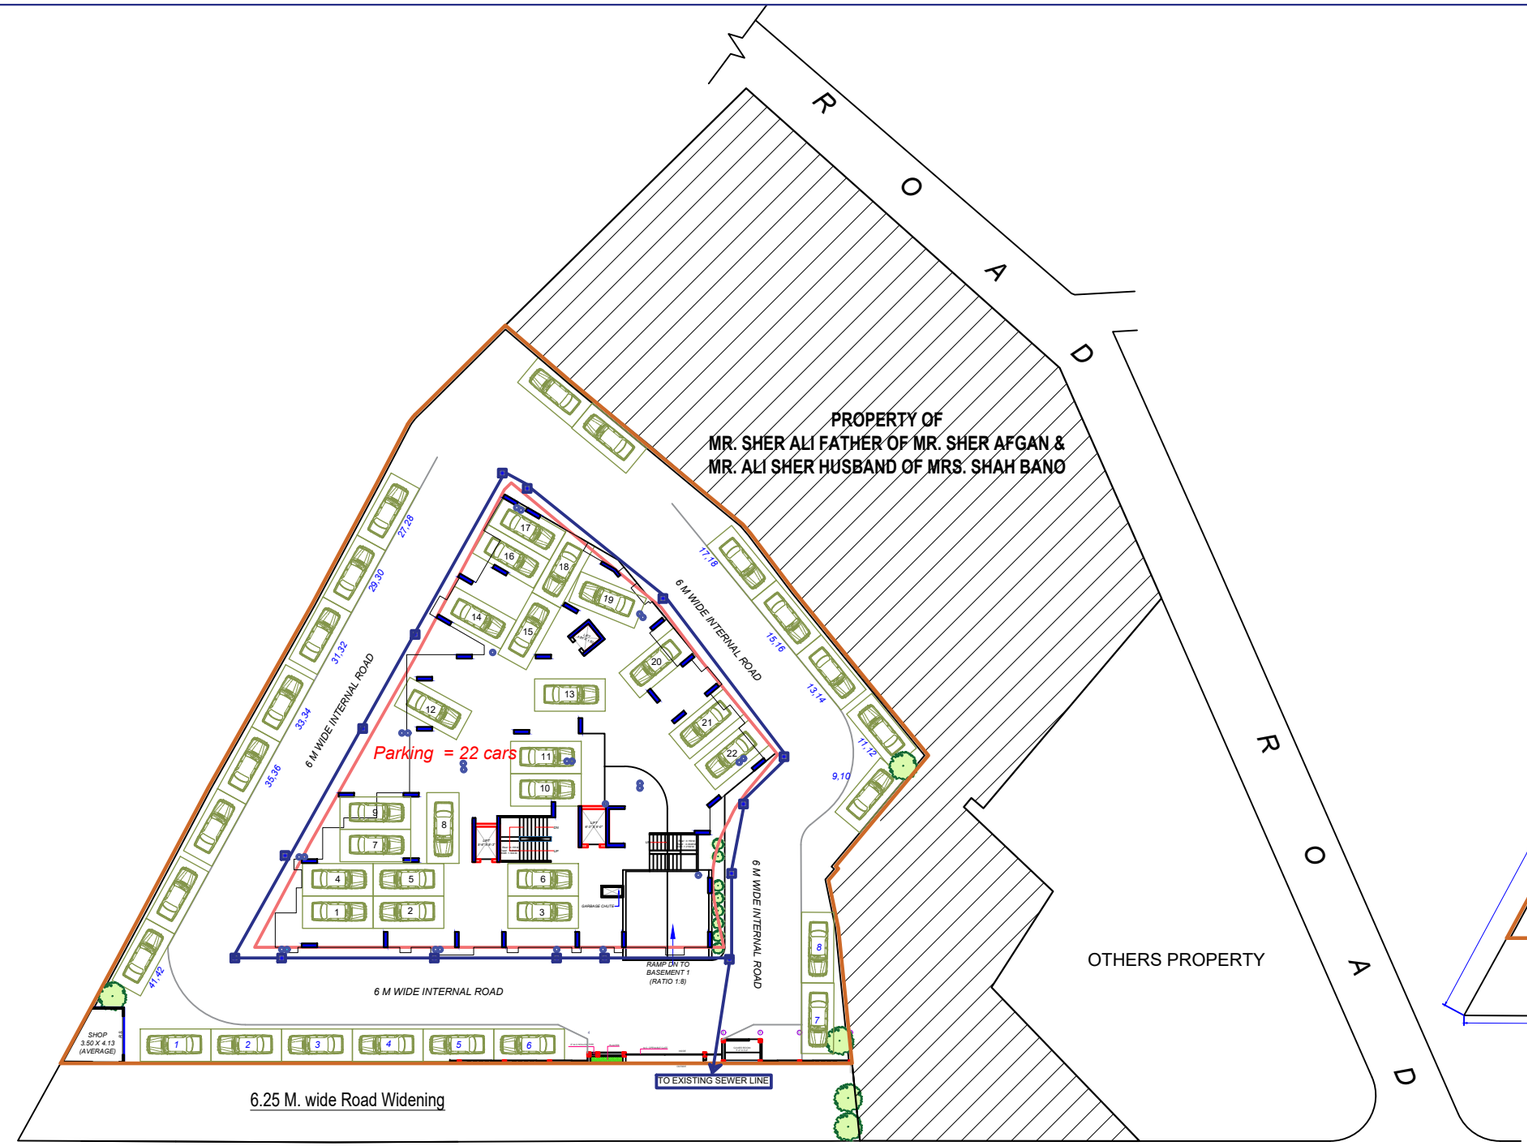

WASTE DISPOSAL PLAN

TYPICAL FLOOR PLAN

WASTE DISPOSAL PLAN

North

Project

Proposed Affordable Housing Project on Arazi No 282, 276Mi, 276, 276/3Mi,275/2 , and ARAZI No 283, 282, 276 Mi, 276/3Mi, 275/2Mi, 275/2 situated at VILLAGE- MAHEBA PURAB PATTI, UPARHAR, PARGANA- ARAIL, TEHSIL - KARCHHANA, PRAYAGRAJ OF SHER AFGAN S/O SHRI SHER ALI & Smt. SHAH BANO w/o SHRI ALI SHER

A. MANISH BUJRAL
ARCHITECT
CA/97/21380
9415235026
527/28 MUIR ROAD, ALLAHABAD

Ayansh Credit Services LLP
Authorized Signatory