PRODUCED BY AN AUTODESK EDUCATIONAL PRODUCT

ɔject Title : PROPOSED SUBMISSION DRG FOR THE LAY OUT { PLOTTED DEVELOPMENT } FOR PLOT NO:- GH-14 , CROSSINGS REPUBLIC TOWNSHIP, NH- 24, DUNDAHERA AT GHAZIABAD
VNER :- M/S CROSSINGS INFRASTRUCTURE (P) LTD

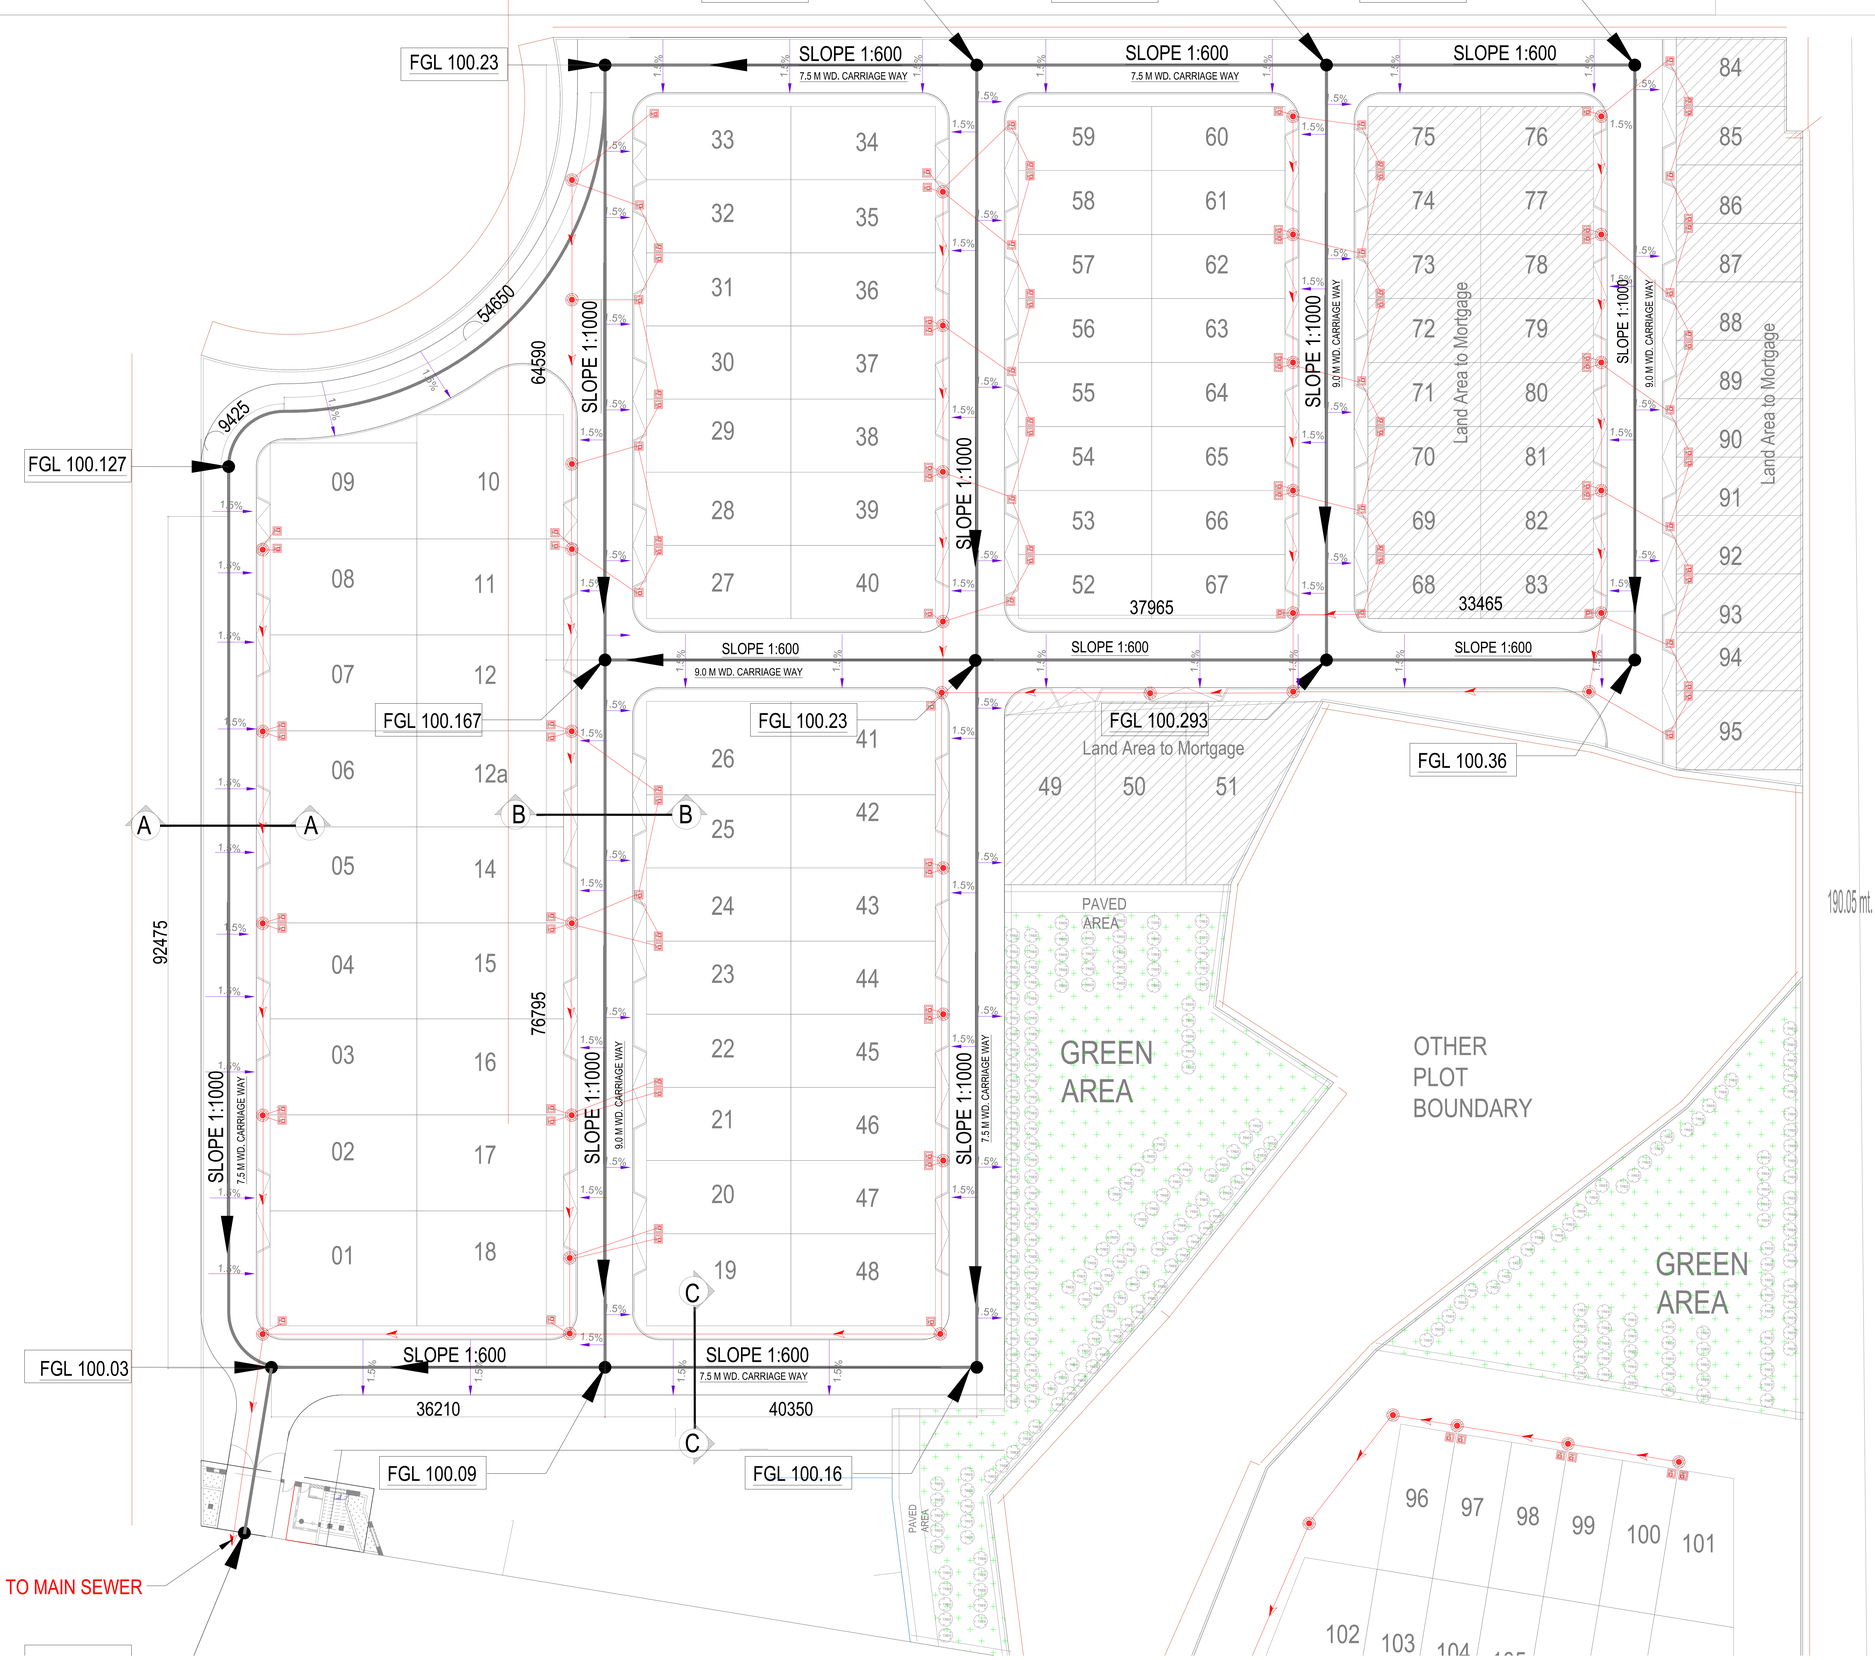

PROPO

KE

AS ADVANCE

NOTE:-

NOTE:-

COPY	REV.	DATE	DESCRIPTION

PROJECT :-

PROPOSED PLOTTED DEVELOPMENT
AT PLOT NO. GH-14, CROSSINGS
REPUBLIK, VILLAGE- DUNDHAHERA,
GHAZIABAD , U.P.

BUILDERS & PROMOTER :-

CROSSINGS INFRASTRUCTURE PVT. LTD
GLASS GATE, VILLAGE DUNDHAHERA,
GHAZIABAD (U.P).

DRAWING TITLE:

WATER DISPOSAL PLAN

DRAWN BY :-	CHECKED BY :-	DATED :-
PURAN	PKS	18.09.2021
SCALE :- N.T.S.	DRG. NO. :- PKV-GH14-WS-01	JOB. NO. :- R0

S.NO.	A
1.	TOTAI
2.	TOTAI A - CO B - RE C - FO
3.	20% A
4.	MORT
5.	

THIS DRAWING IS THE PROPERTY OF SPACE DESIGNERS AND IS NOT TO BE USED FOR ANY PURPOSE OTHER THAN FOR WHICH IT IS ISSUED WITH OUT PERMISSION OF ITS PRINCIPALS.

THIS DRAWING IS TO BE READ IN CONJUCTION WITH OTHER RELEVENT ARCHITECTURAL, STRUCTURAL AND OTHER SERVICES/ CONSULTANTS DRAWING. IT SHALL BE THE DEEMED RESPONSIBILITY OF THE CONTRACTOR/ FABRICATOR TO BRING IN TO NOTICE OF ARCHITECTS IF ANY DISCREPANCY WITHIN OR BETWEEN THE DRAWINGS PRIOR TO CONSTRUCTION.

ALL WRITTEN DIMENSIONS ARE TO BE FOLLOWED AND THE DRAWING IS NOT TO BE SCALED.

LANDSCAPE ARCHITECT:

AYAM ARCHITECTURE AND LANDSCAPE CONSULTANTS
MASTER PLANNING • LANDSCAPE ARCHITECTURE • ARCHITECTURE

ARCHITECTS:

Space Designers International
B-34,Sector-67, NOIDA-201301
PH :91-9711633717,18
e-mail : info@spacedi.com
web:-www.spacedi.com

CONSULTANTS :-

PEE CONSULTANTS
815-C, EAST OF LONI ROAD
SHAHADRA, DELHI-110093
PH: 011-22816297,22815897

PRODUCED BY AN AUTODESK EDUCATIONAL PRODUCT