PRODUCED BY AN AUTODESK EDUCATIONAL PRODUCT

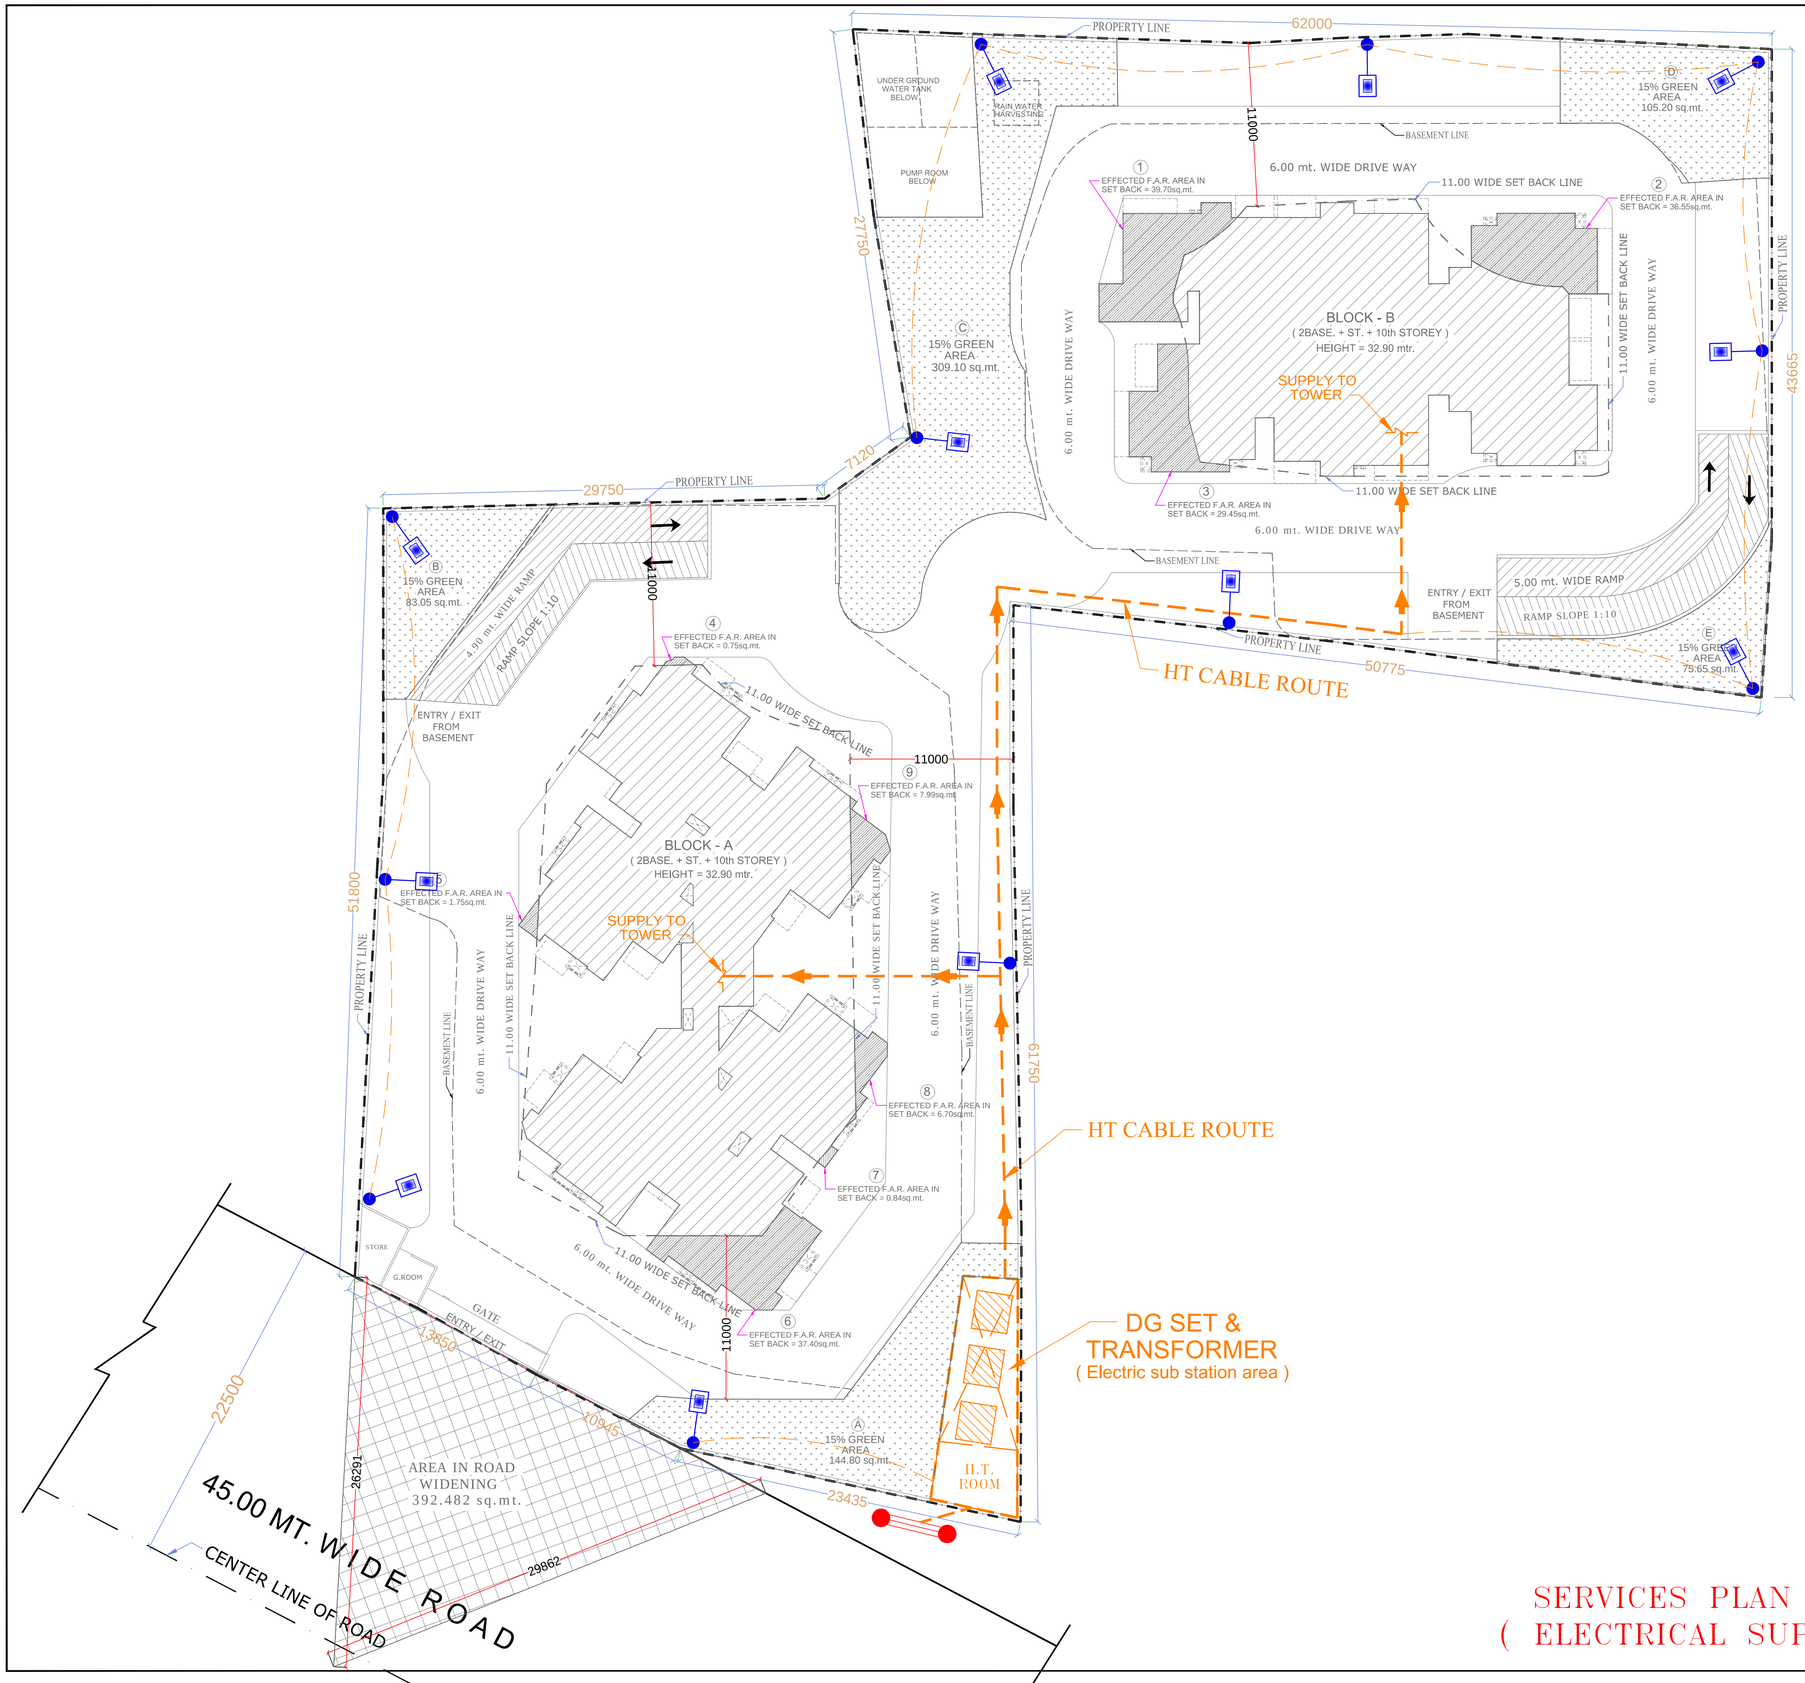

LEGEND :

S. No.	SYMBOL	DESCRIPTION
1.		ELECTRICAL SUB STATION D.G. SET SET & TRANSFORMER
2.		2 POLE STRUCTURE BY ELECTRICAL DEPARTMENT
3.		HT CABLE ROUTE
4.		PEDESTRIAN POLE LIGHT

SERVICES PLAN SHOWING (ELECTRICAL SUPPLY PLAN)

PROJECT:
DRAWING FOR THE EXISTING GROUP HOUSING AT KHASARA NO:- 359 TO 362 & 372 AT VILLAGE - NOOR NAGAR, GHAZIABAD

BUILDER & PROMOTERS -:
M/S - S. V. MEGA LIMITED.

FORMALY -:
M/S - S. V. MEGASTRUCTURE LTD.

THROUGH -:
Dr. SURAJ SINGH

DRAWING TITLE :
SERVICES PLAN SHOWING (ELECTRICAL SUPPLY PLAN)

DEVELOPER'S | ARCHITECT'S SIGN.

Design Studio
ANUJ AGARWAL ARCHITECTS
OFFICE:- A-244 KAUSHAMBI GHAZIABAD (U.P.)
Ph:-0120 - 4165716 , 4563716 , 6454182
e-mail : arch.anujagarwal@gmail.com

SCALE	DEALT BY	DATE
DESIGN BY	CHECKED BY	DRG. NO. DG - 03

PRODUCED BY AN AUTODESK EDUCATIONAL PRODUCT
PRODUCED BY AN AUTODESK EDUCATIONAL PRODUCT
PRODUCED BY AN AUTODESK EDUCATIONAL PRODUCT