PRODUCED BY AN AUTODESK EDUCATIONAL PRODUCT

LEGEND :

S. No.	SYMBOL	DESCRIPTION
1.		ELECTRICAL SUB STATION
2.		ELECT. SUPPLY LINE FOR EXTERNAL LIGHTING
3.		HT CABLE ROUTE
4.		2 POLE STRUCTURE BY ELECTRICAL DEPARTMENT
5.		METER ROOM
6.		SHORT BOLLARD (300 MM.HIGH)
7.		35W LED BULB LIGHT ON POLE 6M.HIGH (24 M. APART)
8.		PEDESTRIAN POLE 3M HIGH (8 M APART)

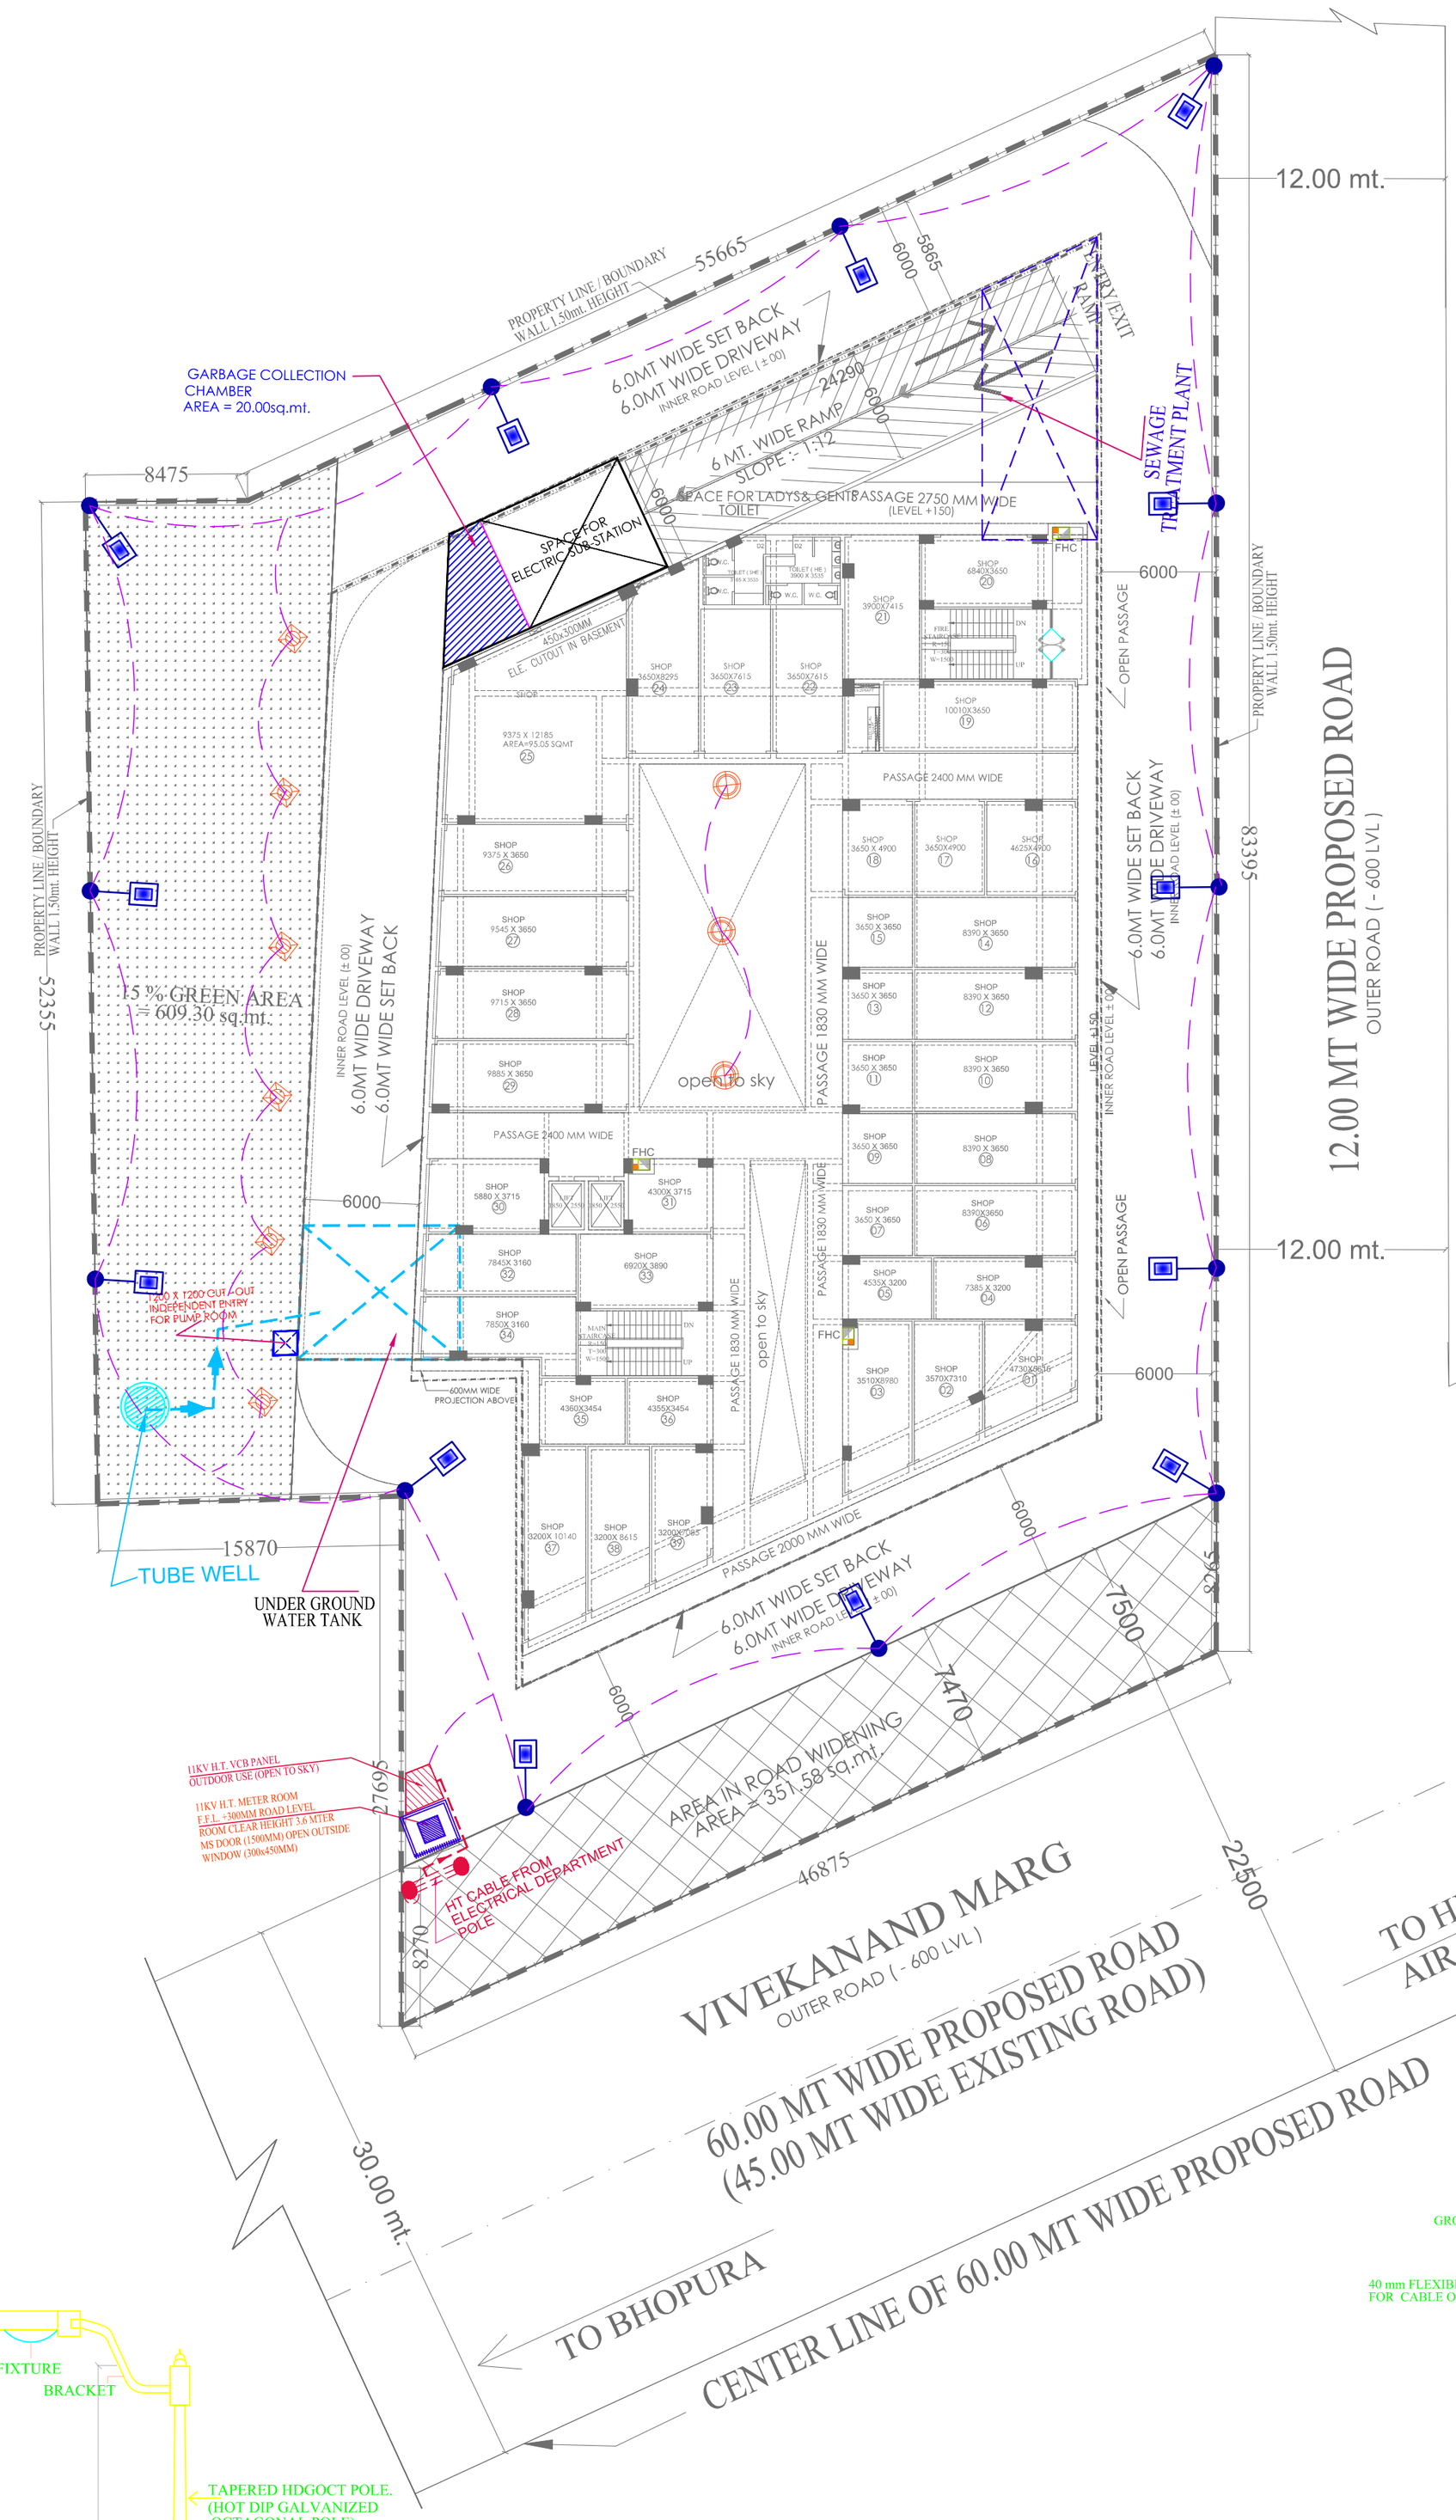

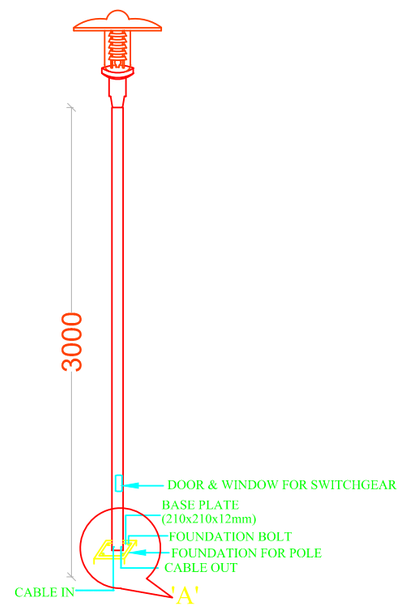

3m HIGH POLE

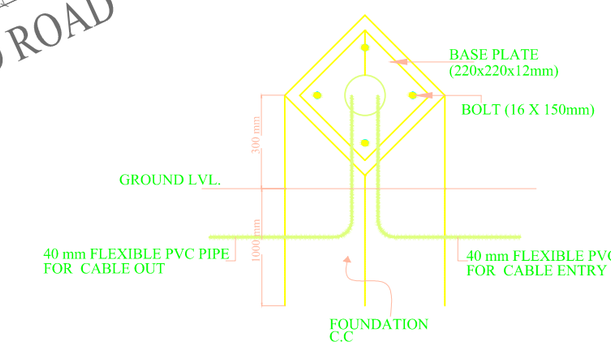

DETAIL AT-A

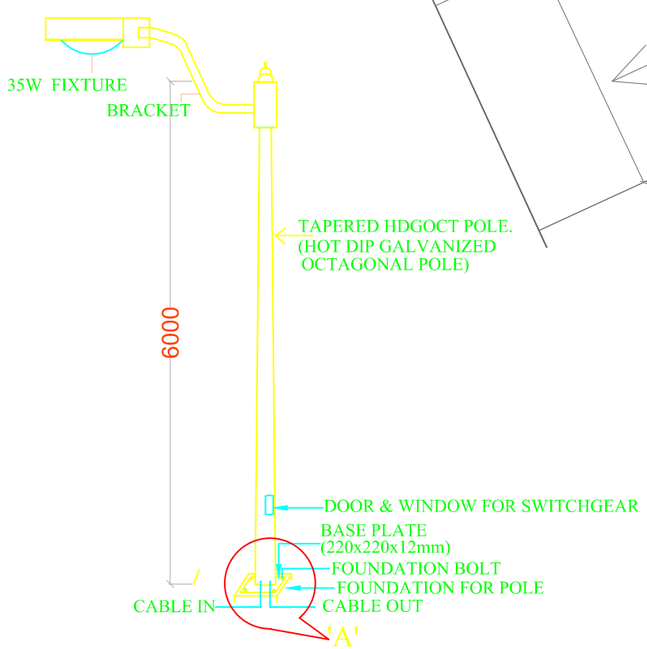

(PLOT - A)
5.0 - INFRASTRUCTURE & SERVICES
EXTERNAL ELECTRICAL SUPPLY PLAN

NORTH

PROJECT:
SUBMISSION DRAWING FOR THE PROPOSED AFFORDABLE GROUP HOUSING (UNDER PMAY) PROJECT NAME "ARADHYAM" AT KHASRA NO. - 290M,291M,294M, 332,337,338,339,358M,462M, 493M & 494M VILLAGE , PASONDA GHAZIABAD (U.P.)

DEVELOPER -:
M/s ARADHYAM BUILDERS (CONSORTIUM) THROUGH VIJAY KUMAR

DRAWING TITLE : COMMERCIAL (PLOT - A)
EXTERNAL ELECTRICAL SUPPLY PLAN

DEVELOPER'S | ARCHITECTS SIGN.

Design Studio
ANUJ AGARWAL ARCHITECTS
OFFICE:- A-244 KAUSHAMBI GHAZIABAD (U.P.)
Ph:-0120 - 4165716 , 4563716 , 6454182
e-mail : arch.anujagarwal@gmail.com

SCALE	DEALT BY	DATE
DESIGN BY	CHECKED BY	DRG. No.

PRODUCED BY AN AUTODESK EDUCATIONAL PRODUCT
PRODUCED BY AN AUTODESK EDUCATIONAL PRODUCT
PRODUCED BY AN AUTODESK EDUCATIONAL PRODUCT