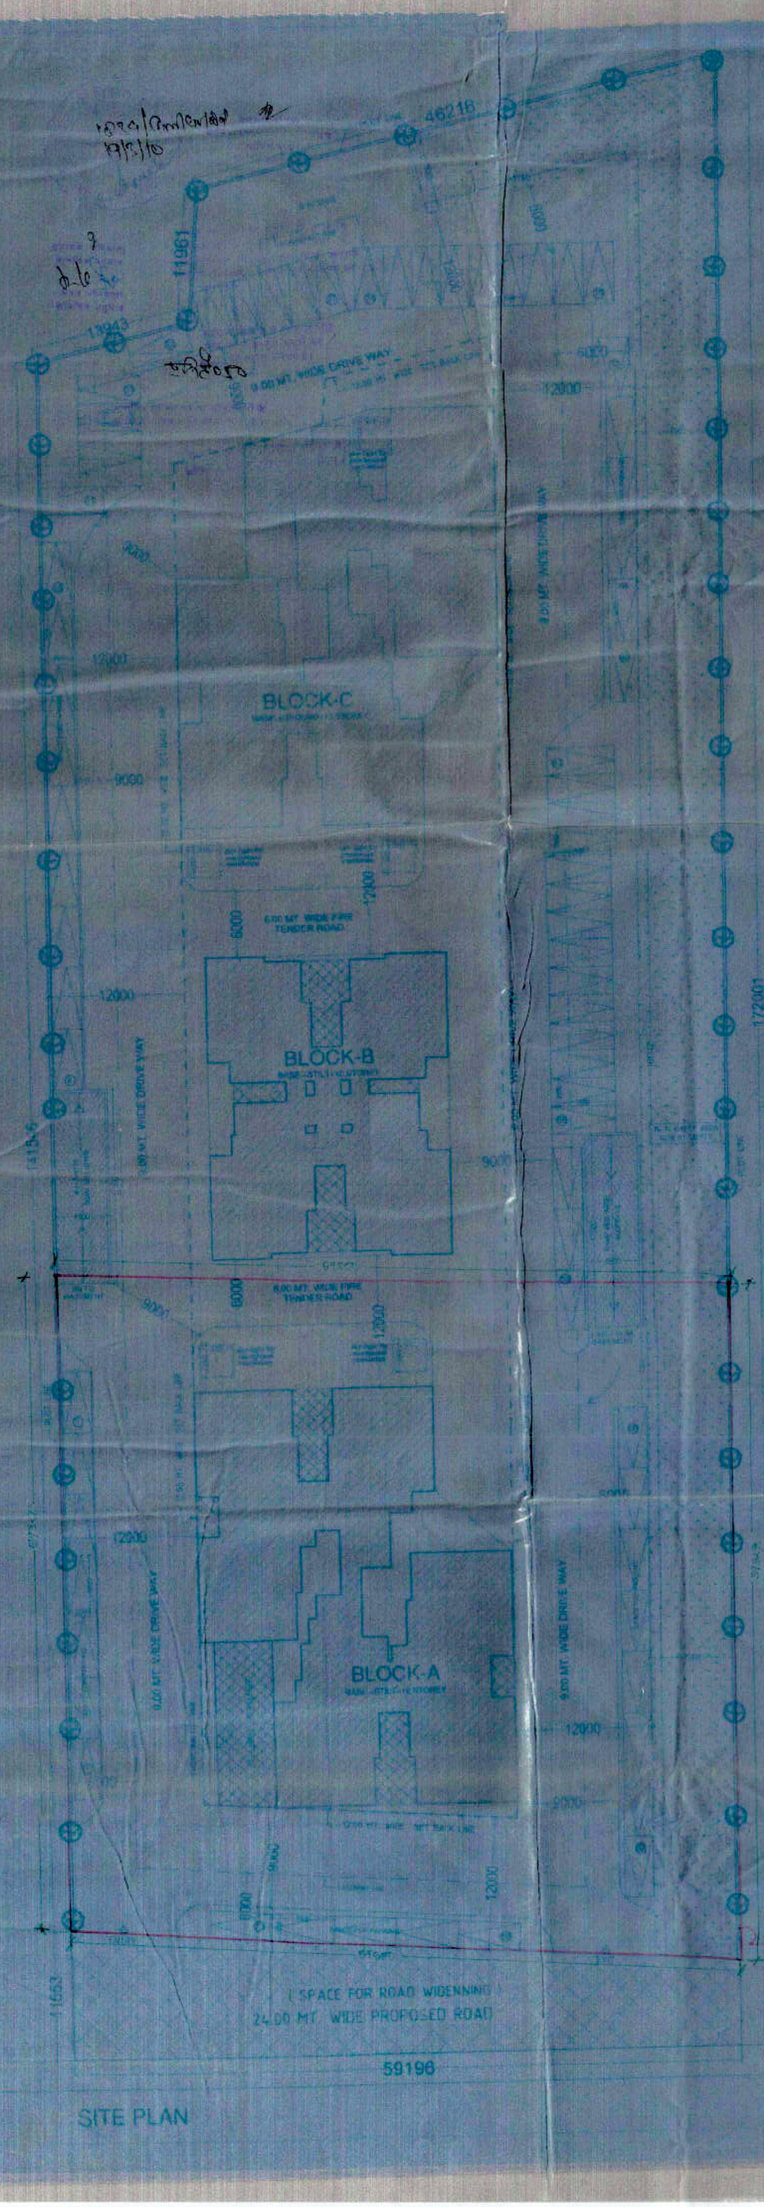

AREA STATEMENT

1	TOTAL PLOT AREA			
2				
3				
ROAD WIDENING AREA DETAIL

S.NO.	DIMENSION	AREA (sq.mt.)
A	59.196 X 7.600	449.88
B	as per calculation	116.95
	TOTAL	566.83

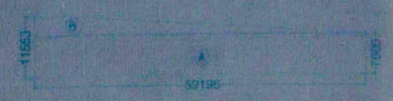

ROAD WIDENING AREA

PLOT AREA DETAIL

1	44.826 X 11.139 / 2	249.65
2	44.826 X 11.929	534.72
3	as per calculation	6.38
4	45.682 X 3.434	156.87
5	13.516 X 3.434 / 2	23.20
6	59.196 X 141.546	8378.95
7	59.196 X 3.953 / 2	117.00
	TOTAL	9466.77

TOTAL PLOT AREA =
= 1 to 7no. AREA + ROAD WIDENING AREA
= 9466.77 + 566.83
= 10033.60 sq.mt.

PROJECT
SUBMISSION DRAWING FOR THE GROUP HOUSING AT KHASARA NO. 236 & 237 AT VILLAGE MORTA GHAZIABAD (U.P.)

OWNER
M/s. SANCHAR ARCADE SHEKARI AWAS SIMITI LTD.
MR. CHARAN SINGH (SEC.)

DRAWING TITLE
SITE PLAN

(पार्थ मित्र)
ARCHITECTS PRIVATE LIMITED

3536.60 SQ.MT LAND LIEU IN FAVOR OF G.D.A AGAINST CDC, B.D.C & BANK GARENTI AS PER DEVELOPERS AGREEMENT AND SECURITY BOND.

PLOT AREA CALCULATION

- नाली, सर्वीस नाला, लिफ्ट, कमरा सुरक्षा, सीढ़ी, सेप्टिक टैंक, पोर्टिको में लिफ्टों के क्षेत्रफल शामिल नहीं किया गया है।
- इकाईयों की संख्या में परिवर्तन का अधिकार भवन स्वामी को प्राप्त है। जिसका उल्लेख मानचित्र होगा।

architects, engineers, landscape & interior designers
ARCHITECTS PRIVATE LIMITED
Hall No-01, IInd Floor, Ansals Complex, C.S.-09, Gyan Khand-III, Indirapuram GZB
Ph.:+91 120 6454184, 2891188
e-mail: arch_indirapuram@yahoo.co.in