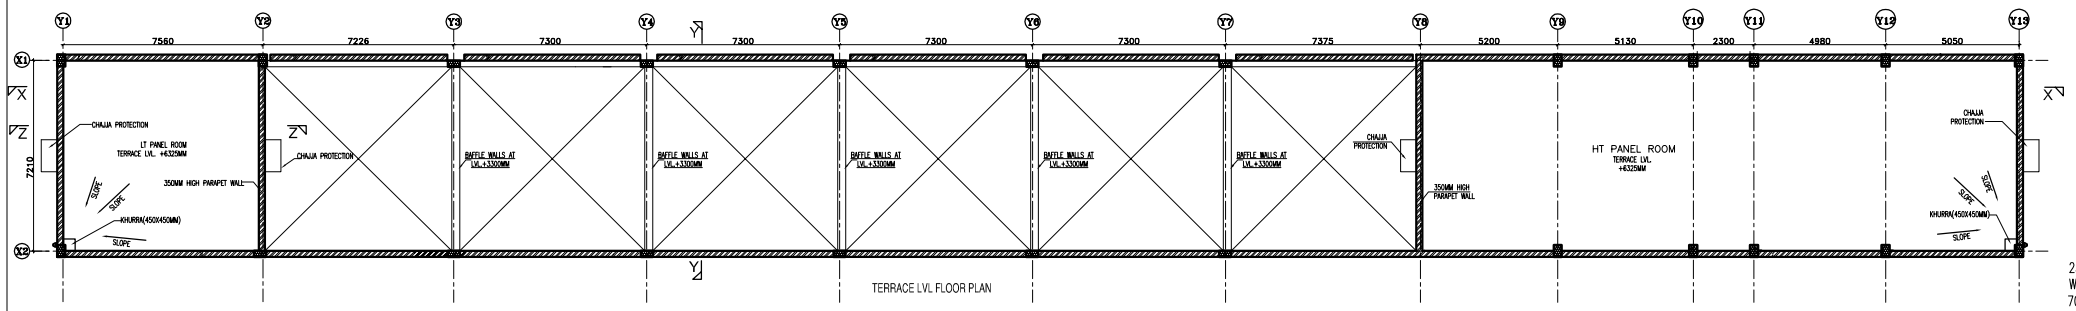

TERRACE LVL FLOOR PLAN

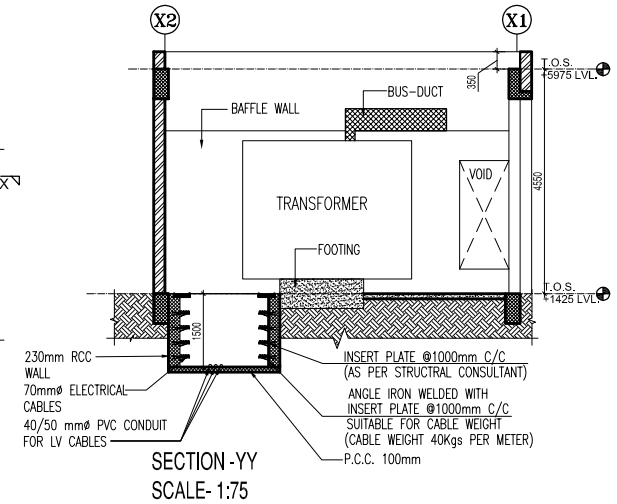

SECTION -YY
SCALE- 1:75

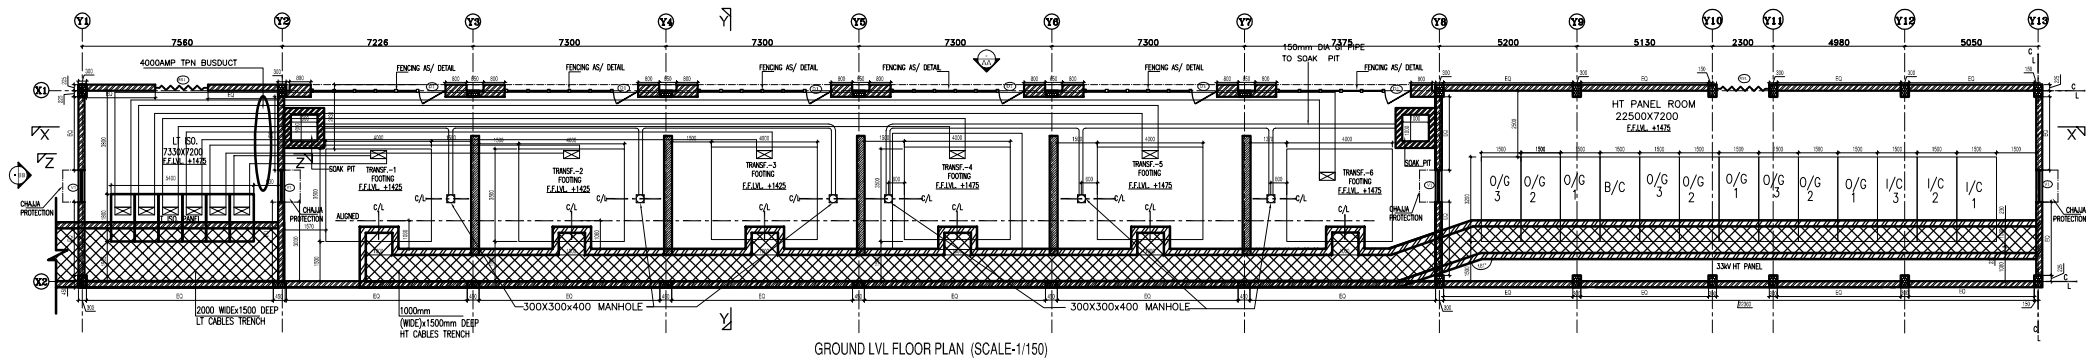

GROUND LVL FLOOR PLAN (SCALE-1/150)

SCHEDULE OF CLEAR OPENINGS

DESCRIPTION	W X H	SILL LVl from FFL	LINTEL LVl from FFL	NO.	LOCATION	REMARKS
D1	900 X 1500	0	-	6	TRANSFORMER	DOOR AS/DETAIL
RS1	2000 X 2400	0	2400	2	HT/LT ISO ROOM	ROLLING DOOR
V1	1200 X 600	3000	3600	4	HT/LT ISO ROOM	LOUVERS

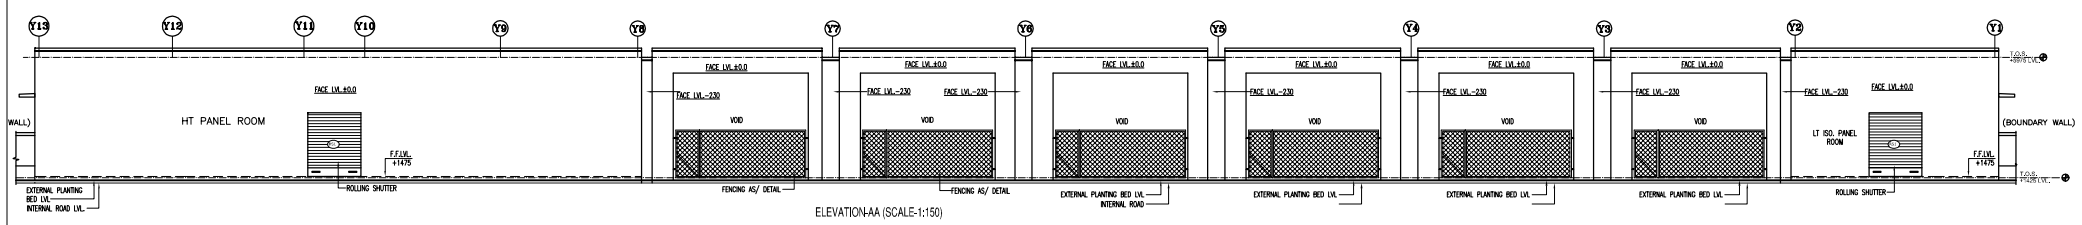

ELEVATION-AA (SCALE-1:150)

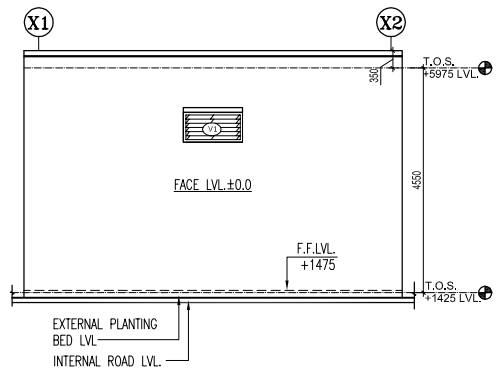

ELEVATION-BB (SCALE-1:75)

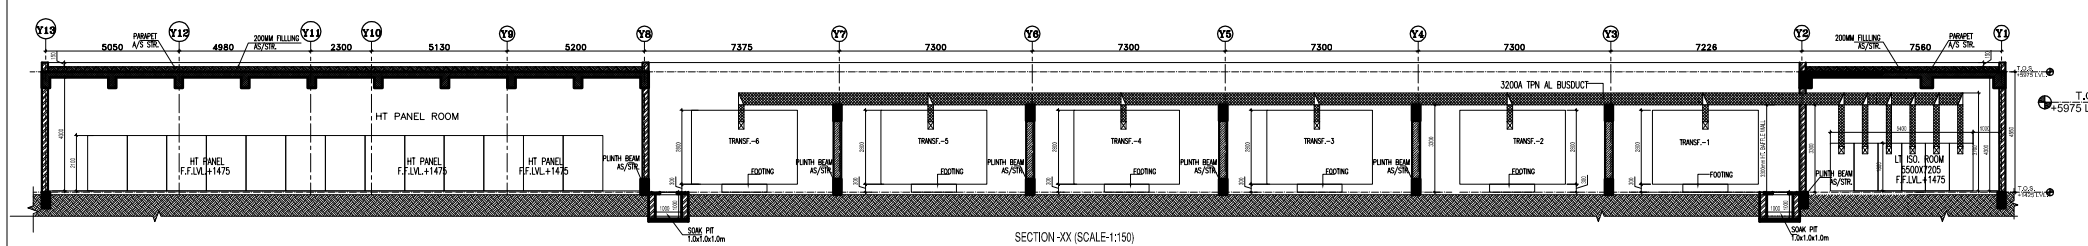

SECTION -XX (SCALE-1:150)

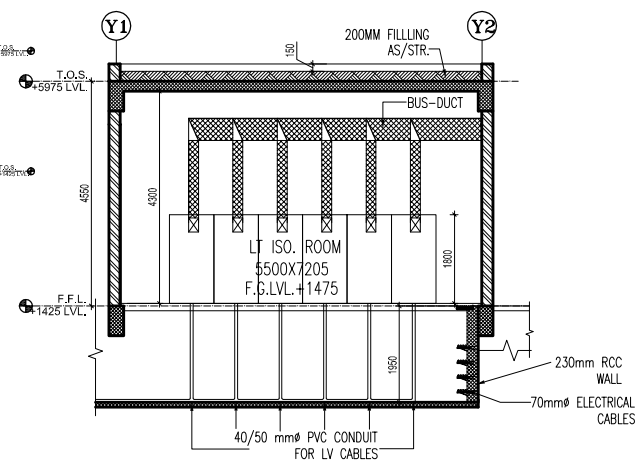

SECTION -ZZ (SCALE-1:75)

GENERAL NOTES :

1. THIS DRAWING AND DESIGN IS THE PROPERTY OF THE DESIGN & DEVELOPMENT. NO PORTION MAY BE USED OR REPRODUCED WITHOUT THEIR WRITTEN PERMISSION
2. ARCHITECT MUST BE INFORMED OF ANY ADDITIONAL INFORMATION REQUIRED OR IN CASE OF ANY DISCREPANCY BEFORE COMMENCEMENT OF WORK ON SITE
3. THIS DRAWING IS TO BE READ IN CONJUNCTION WITH THE DESIGNERS SPECIFICATIONS AND CONDITIONS OF CONTRACT.
4. DRAWINGS NOT SHOWING THE LATEST REVISIONS ARE TO BE CANCELLED.
5. ALL DIMENSIONS ARE TO BE READ NOT SCALED.
6. CENTER OF ALL COLUMNS ARE ALIGNED FROM THE GRID UNLESS OTHERWISE SPECIFIED.

LEGEND:-

300 MM THK. BRICK WALL

230 MM THK. BRICK WALL

KEY PLAN

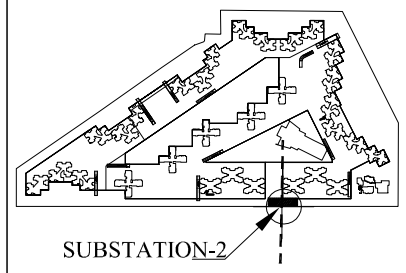

North

REVISION	DESCRIPTION	DATE

PRINTS ISSUED TO	DATE

Drawing Title
PHASE-2
Working Dwg : **SUBSTATION-2**

Checked ANKIT
Scale AS SHOWN
Dealt GOVINDA
Date 07/02/13

Drg No A/SUBSTATION/PH.-2/1201
Rev No. R0

North

Project.
LOTUS PANACHE
SECTOR 110
NOIDA, U.P

ARCHITECT
DESIGN & DEVELOPMENT
A-7, NITI BAGH, New Delhi - 110049
Tel: 46031500, Fax : 41741307

Services Consultant.
SPECTRAL
A-84, SECTOR-58, NOIDA
Tel: 0120-4250906-21

Structural Consultant.
VINTECH
C-35,PAMPOSH ENCLAVE,GREATER KAILASH-1, N.DELHI-48
Tel. 26296765,26296766 Fax:26296767