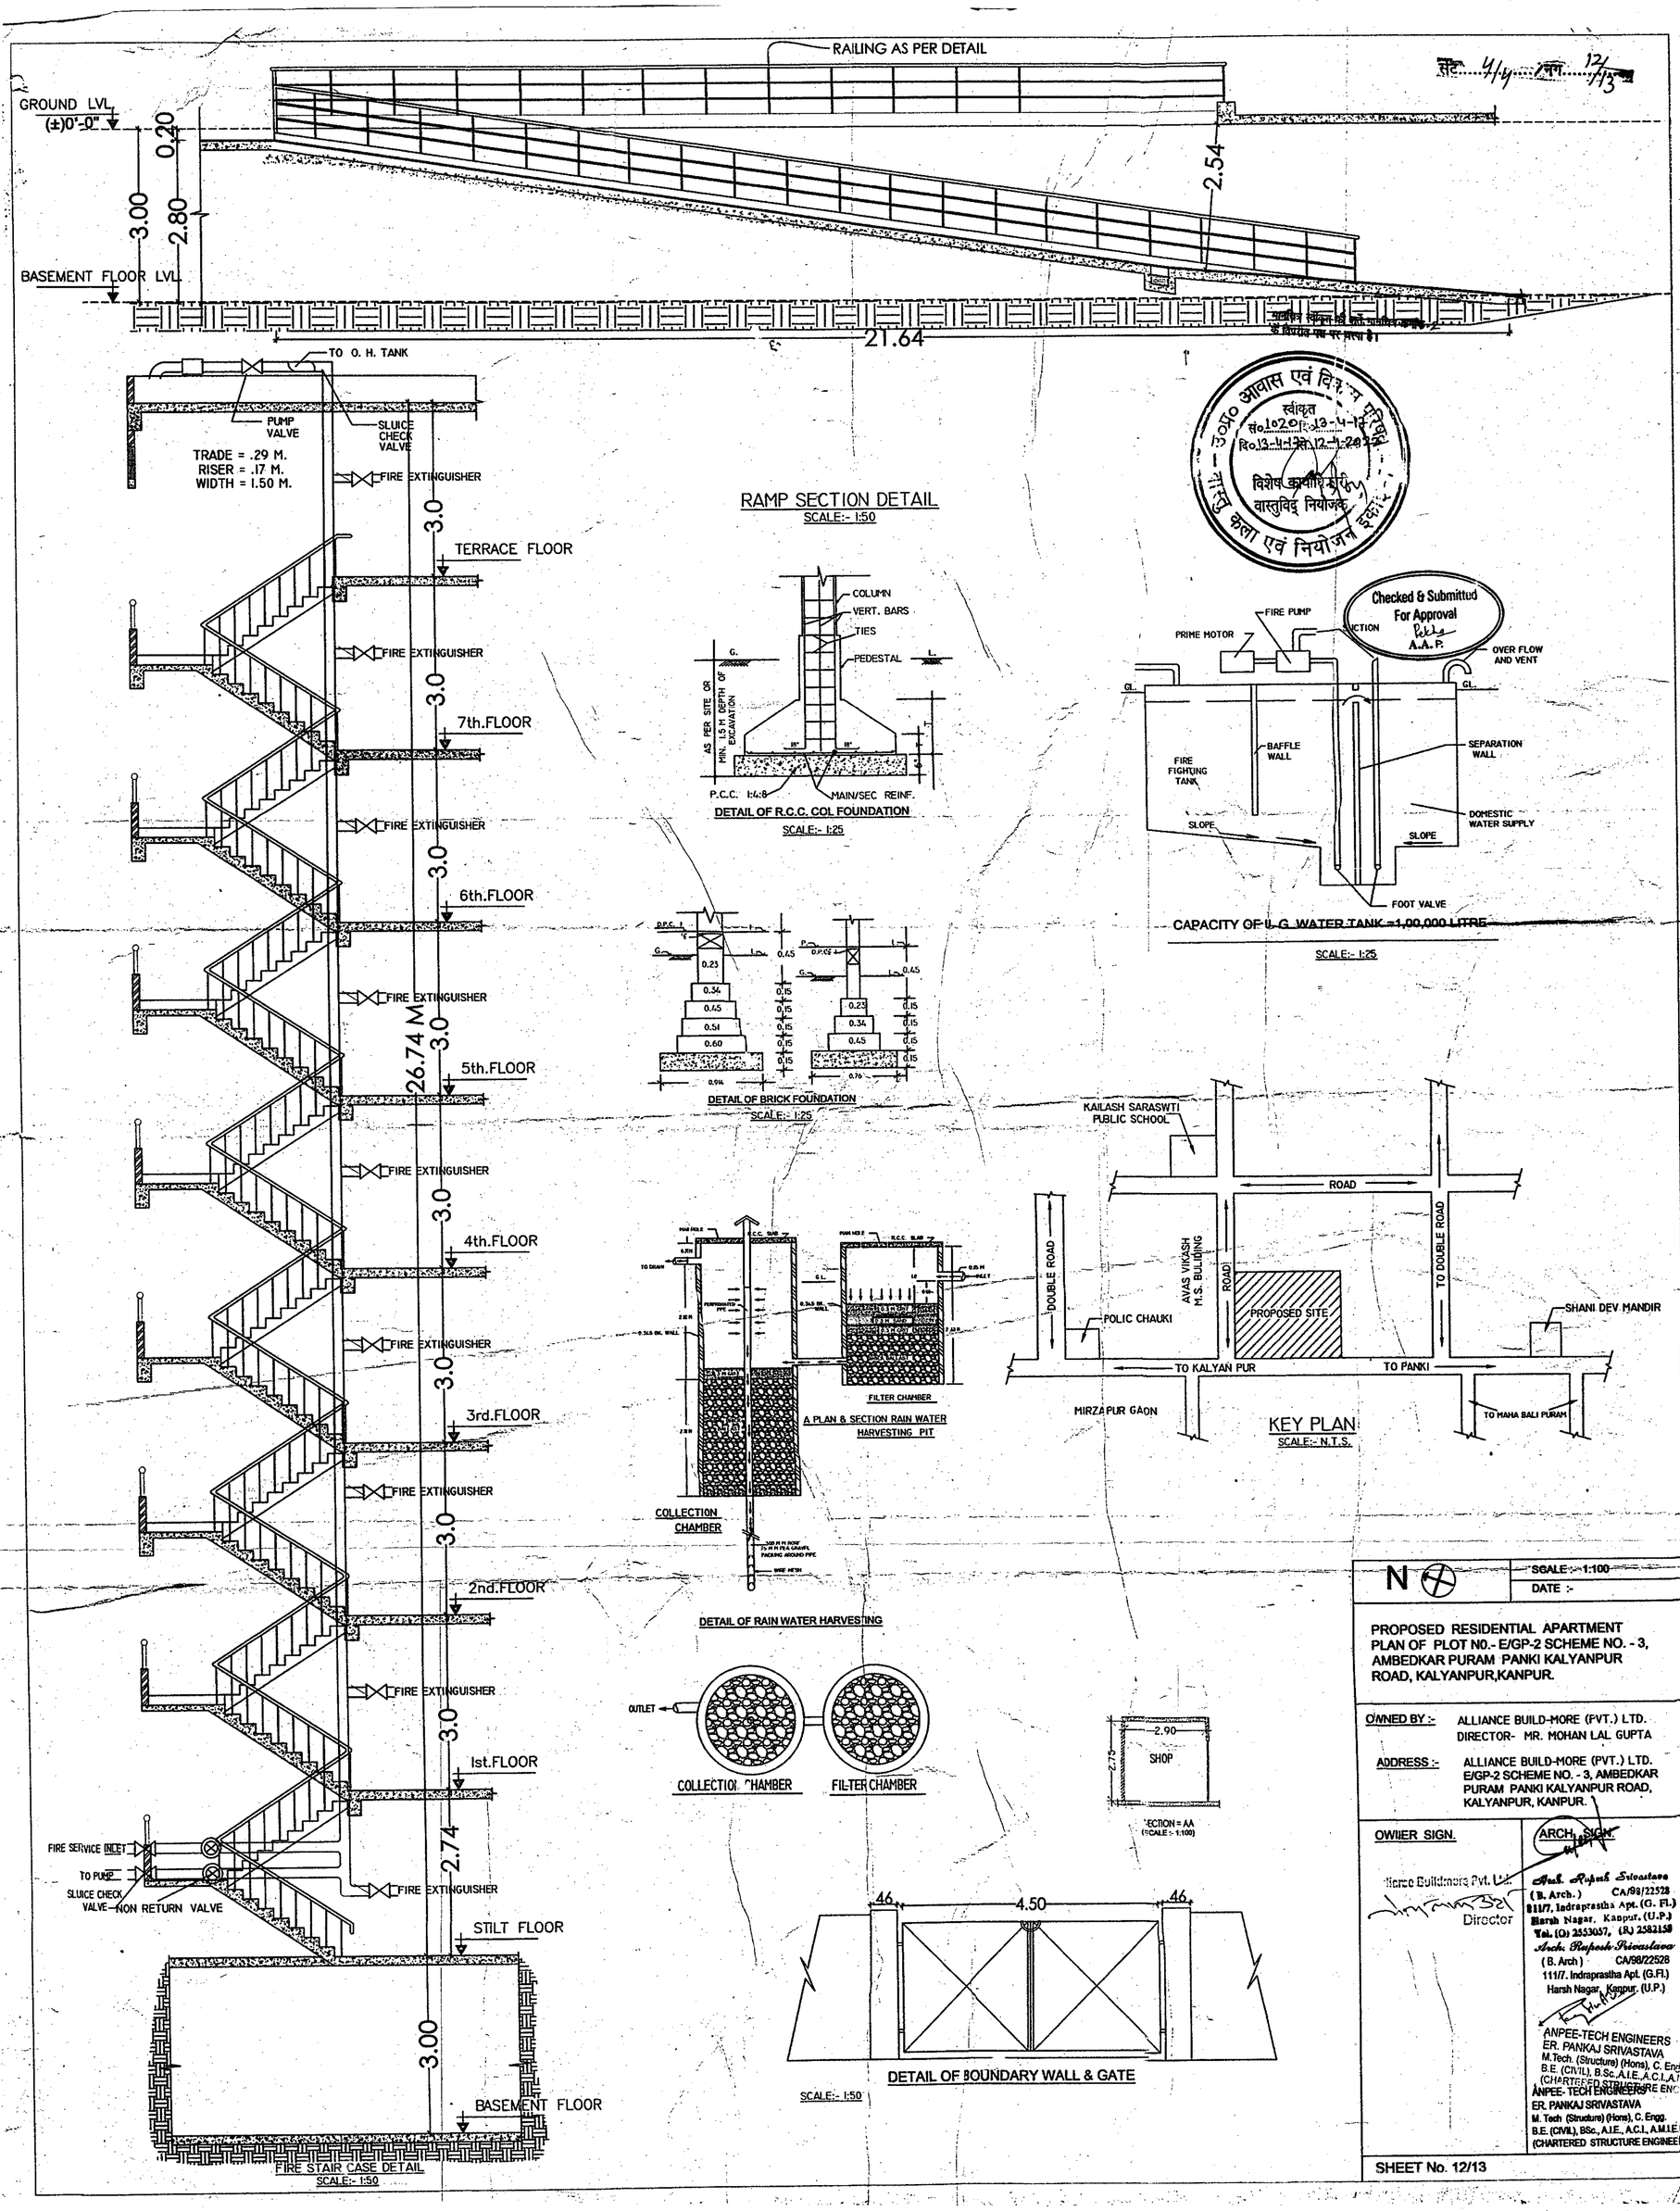
RAILING AS PER DETAIL
GROUND LVL
(±)0'-0"
0.20
3.00
2.80
2.54
BASEMENT FLOOR LVL
21.64
TO O. H. TANK
PUMP VALVE
SLUICE CHECK VALVE
TRADE = .29 M.
RISER = .17 M.
WIDTH = 1.50 M.
FIRE EXTINGUISHER
TERRACE FLOOR
7th.FLOOR
6th.FLOOR
5th.FLOOR
4th.FLOOR
3rd.FLOOR
2nd.FLOOR
Ist.FLOOR
STILT FLOOR
BASEMENT FLOOR
26.74 M
2.74
FIRE SERVICE INLET
TO PUMP
SLUICE CHECK VALVE—NON RETURN VALVE
FIRE STAIR CASE DETAIL
SCALE:- 1:50
RAMP SECTION DETAIL
SCALE:- 1:50
COLUMN
VERT. BARS
TIES
PEDESTAL
AS PER SITE OR MIN. 1.5 M DEPTH OF EXCAVATION
P.C.C. 1:4:8
MAIN/SEC REINF.
DETAIL OF R.C.C. COL FOUNDATION
SCALE:- 1:25
DETAIL OF BRICK FOUNDATION
SCALE:- 1:25
FILTER CHAMBER
A PLAN & SECTION RAIN WATER HARVESTING PIT
COLLECTION CHAMBER
DETAIL OF RAIN WATER HARVESTING
OUTLET
COLLECTION CHAMBER
FILTER CHAMBER
FIRE PUMP
PRIME MOTOR
OVER FLOW AND VENT
FIRE FIGHTING TANK
BAFFLE WALL
SEPARATION WALL
DOMESTIC WATER SUPPLY
SLOPE
FOOT VALVE
CAPACITY OF U.G. WATER TANK =1,00,000 LITRE
SCALE:- 1:25
KAILASH SARASWTI PUBLIC SCHOOL
ROAD
DOUBLE ROAD
AVAS VIKASH M.S. BUILDING
POLIC CHAUKI
PROPOSED SITE
TO DOUBLE ROAD
SHANI DEV MANDIR
TO KALYAN PUR
TO PANKI
MIRZAPUR GAON
TO MAHA BALI PURAM
KEY PLAN
SCALE:- N.T.S.
2.90
SHOP
2.75
SECTION = AA
(SCALE :- 1:100)
46
4.50
46
DETAIL OF BOUNDARY WALL & GATE
SCALE:- 1:50
N
SCALE :- 1:100
DATE :-
PROPOSED RESIDENTIAL APARTMENT PLAN OF PLOT NO.- E/GP-2 SCHEME NO. - 3, AMBEDKAR PURAM PANKI KALYANPUR ROAD, KALYANPUR,KANPUR.
OWNED BY :- ALLIANCE BUILD-MORE (PVT.) LTD.
DIRECTOR- MR. MOHAN LAL GUPTA
ADDRESS :- ALLIANCE BUILD-MORE (PVT.) LTD. E/GP-2 SCHEME NO. - 3, AMBEDKAR PURAM PANKI KALYANPUR ROAD, KALYANPUR, KANPUR.
OWNER SIGN.
Director
ARCH. SIGN.
Arch. Rajesh Srivastava
(B. Arch.) CA/98/22528
111/7, Indraprastha Apt. (G. Fl.)
Harsh Nagar, Kanpur. (U.P.)
Tel. (O) 2553057, (R) 2582158
Arch. Rajesh Srivastava
(B. Arch) CA/98/22528
111/7, Indraprastha Apt. (G.Fl.)
Harsh Nagar, Kanpur. (U.P.)
ANPEE-TECH ENGINEERS
ER. PANKAJ SRIVASTAVA
M.Tech. (Structure) (Hons), C. Engg.
B.E. (CIVIL), B.Sc., A.I.E., A.C.I., A.M.I.E.(I)
(CHARTERED STRUCTURE ENGINEER)
ANPEE- TECH ENGINEERS
ER. PANKAJ SRIVASTAVA
M. Tech (Structure) (Hons), C. Engg.
B.E. (CIVIL), BSc., A.I.E., A.C.I., A.M.I.E.(I)
(CHARTERED STRUCTURE ENGINEER)
SHEET No. 12/13