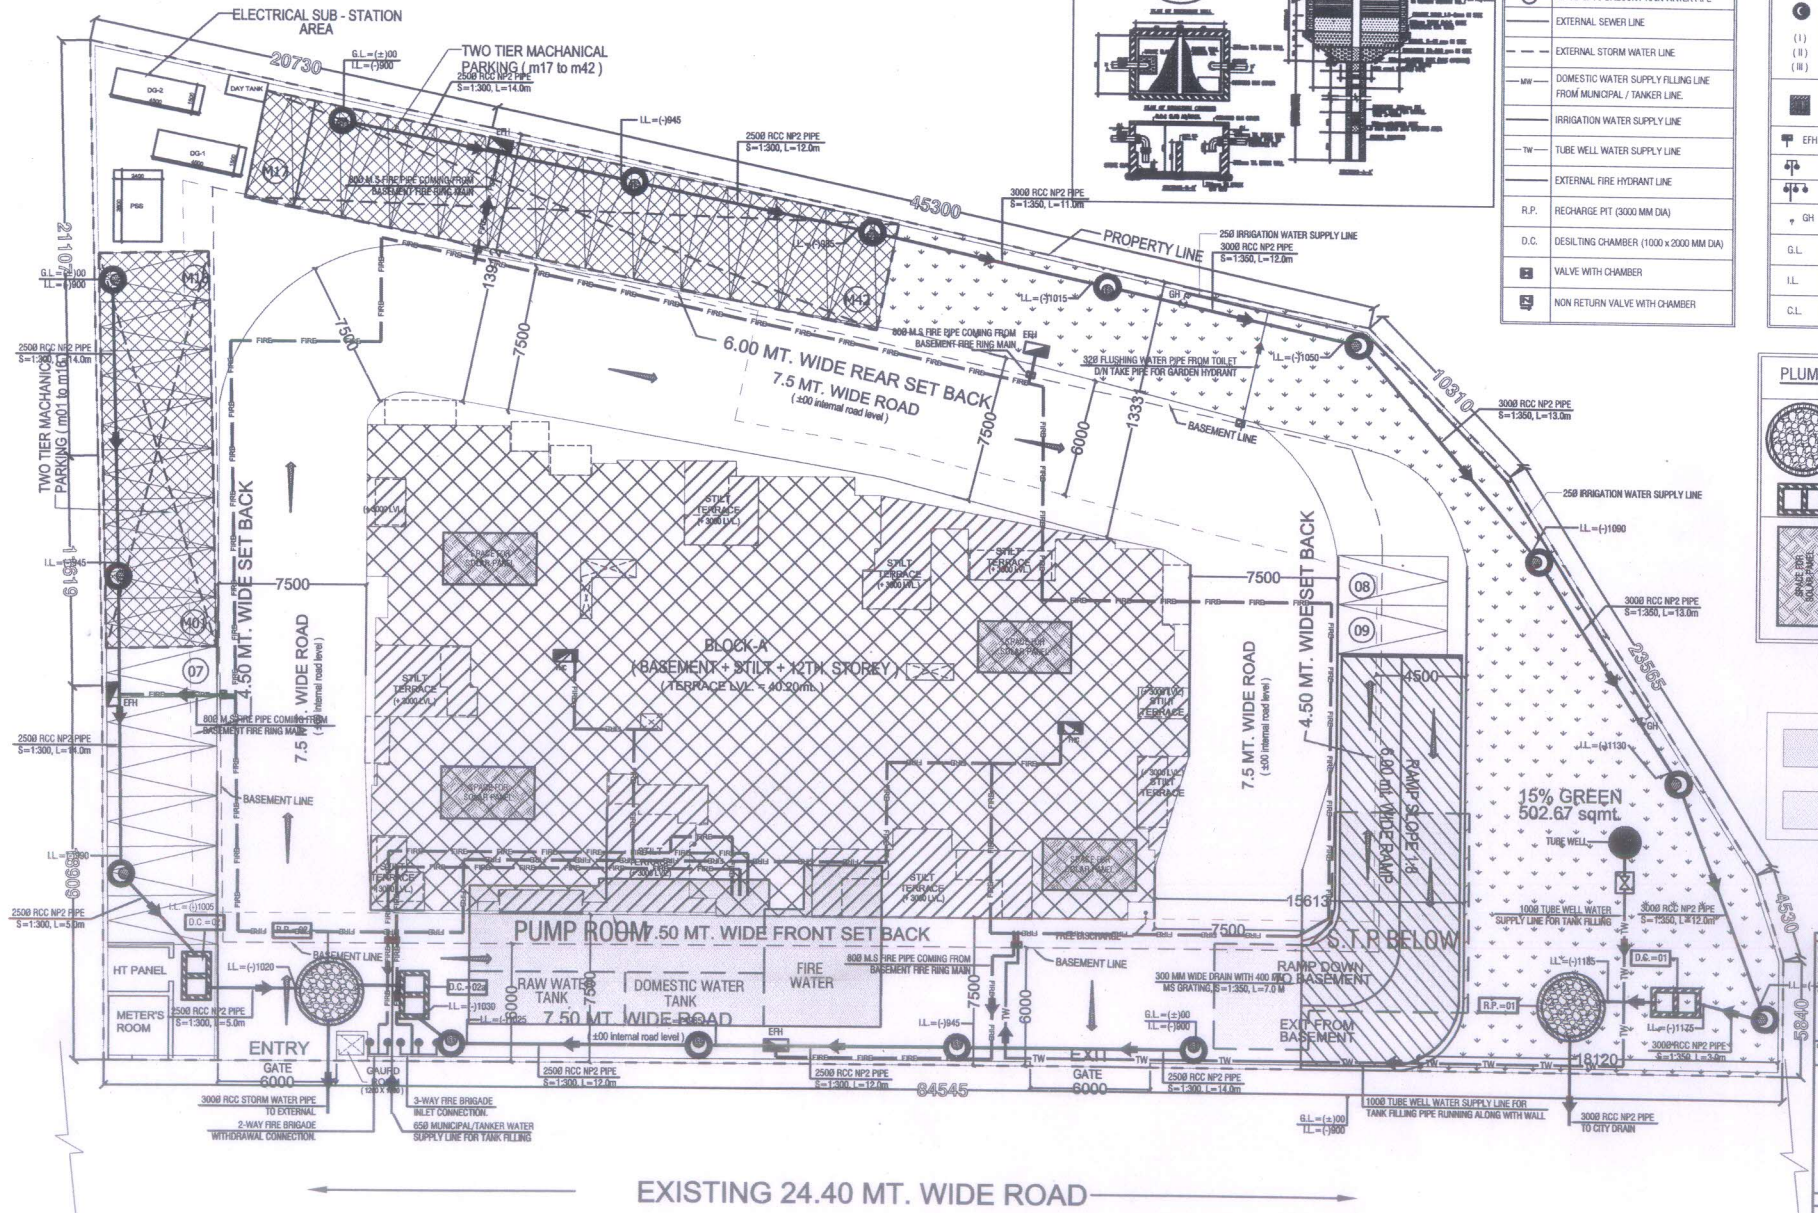

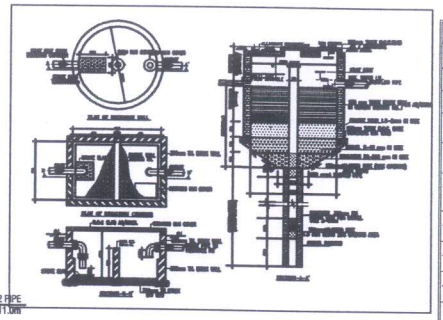

PLUMBING LEGEND:-	
4	110 OD uPVC TERRACE RAIN WATER PIPE
4a	160 OD uPVC TERRACE RAIN WATER PIPE
5	90 OD uPVC BALCONY RAIN WATER PIPE
	EXTERNAL SEWER LINE
	EXTERNAL STORM WATER LINE
MW	DOMESTIC WATER SUPPLY FILLING LINE FROM MUNICIPAL / TANKER LINE.
	IRRIGATION WATER SUPPLY LINE
TW	TUBE WELL WATER SUPPLY LINE
	EXTERNAL FIRE HYDRANT LINE
R.P.	RECHARGE PIT (3000 MM DIA)
D.C.	DESILTING CHAMBER (1000 x 2000 MM DIA)
	VALVE WITH CHAMBER
	NON RETURN VALVE WITH CHAMBER

PLUMBING LEGEND:-	
	SEWER MANHOLE WITH 560Ø MANHOLE COVER.
(I)	910 DIA MANHOLE UPTO 1.67 M DEPTH
(II)	1220 DIA MANHOLE UPTO 2.29 M DEPTH
(III)	1520 DIA MANHOLE ABOVE 2.29 M DEPTH
	STORM WATER MANHOLE WITH 560Ø PERFORATED MANHOLE COVER.
(I)	910 DIA MANHOLE UPTO 1.67 M DEPTH
(II)	1220 DIA MANHOLE UPTO 2.29 M DEPTH
(III)	1520 DIA MANHOLE ABOVE 2.29 M DEPTH
	STORM WATER CATCH BASIN SIZE = (600x600)mm
EFH	EXTERNAL FIRE HYDRANT
	2-WAY FIRE BRIGADE WITHDRAWAL CONNECTION.
	3-WAY FIRE BRIGADE INLET CONNECTION.
GH	GARDEN HYDRANT
G.L.	GROUND LEVEL
I.L.	INVERT LEVEL
C.L.	CONNECTION LEVEL

PLUMBING LEGEND:-	
	RAIN WATER HARVESTING
	SPACE FOR SOLAR PANEL

WATER TANK BELOW

S.T.P BELOW

PROJECT:
DRAWING FOR THE GROUP HOUSING PROJECT" GULMOHUR VASANT "AT KH. NO. 980 & 981 AT NEHRU NAGAR - II (VILLAGE BONJHA) GHAZIABAD (U.P.)

OWNER:
SH. ANAND SWARUP GARG
SH. VIJAY KUMAR GARG
SH. RAVINDER KUMAR
SH. SUNIL KUMAR

DRAWING TITLE:
PLAN OF DEVELOPMENT OF WORK

PROJECT MGR. | ARCHITECT'S SIGN.

DESIGN GROUP
ANUJ AGARWAL ARCHITECTS
OFFICE:- A-94 KAUSHAMBI GHAZIABAD (U.P.)
Ph:-0120 - 6454182 , 4105712, TEL. FAX - 2773582
e-mail : arch.anujagarwal@gmail.com

SCALE	DRAWN BY	DATE
N.T.S.	A.CHAUHAN	
DESIGN BY	CHECKED BY	DRG. No. DG-02