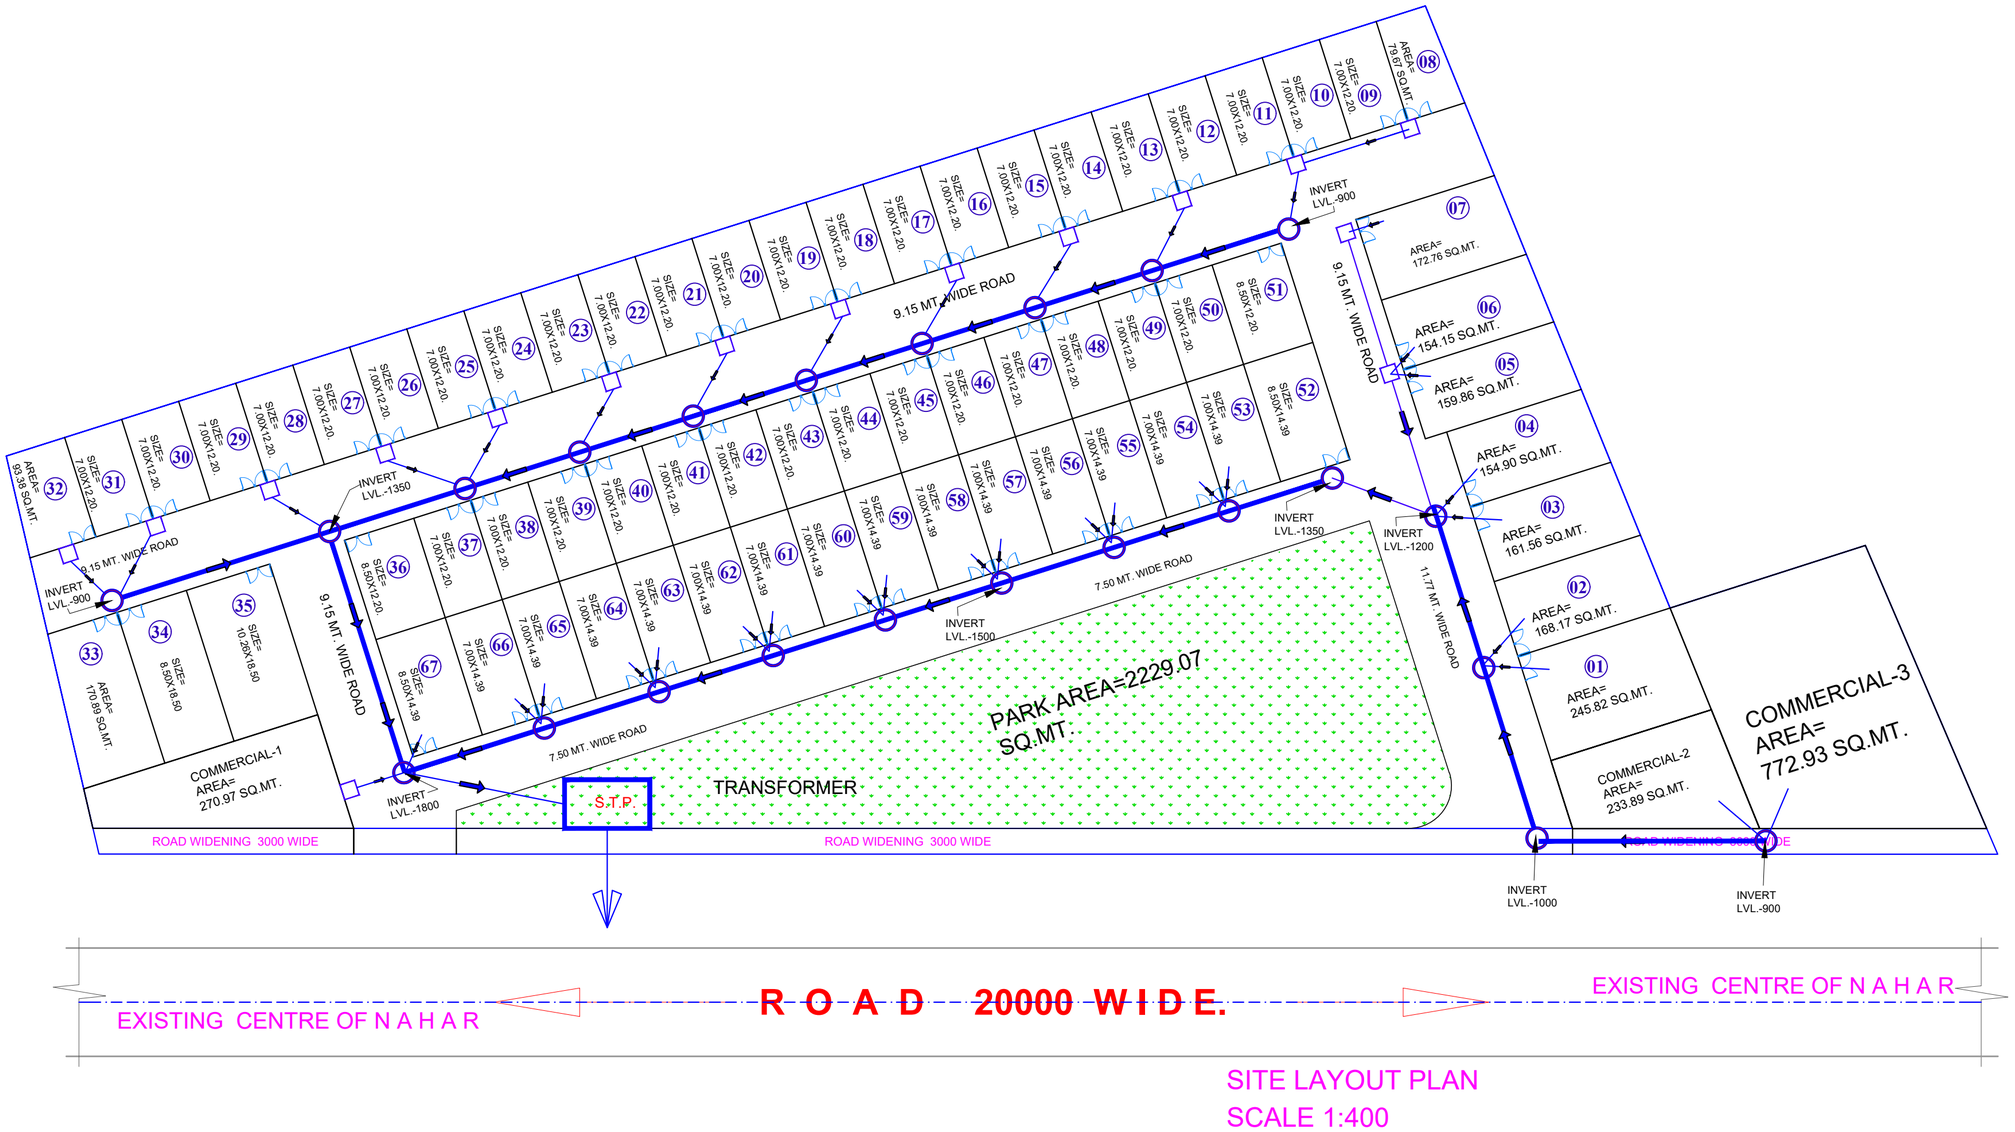

SITE LAYOUT PLAN
SCALE 1:400

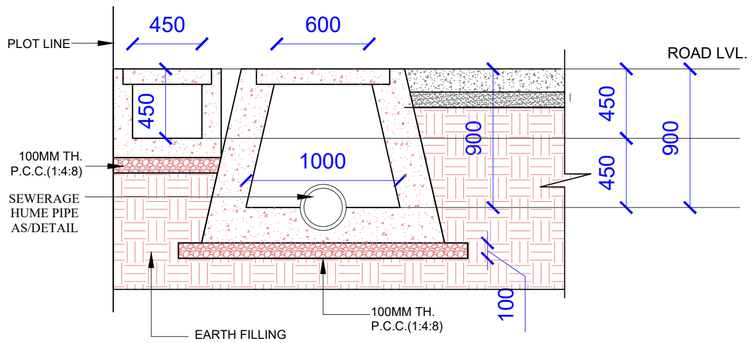

ROAD SIDE SERVICES SECTIONAL DETAIL

SEWER LINE LAYOUT PLAN

NOTES:

1. ALL DESIGN DRAWINGS AND SAMPLES ARE PROPERTY OF ARCHITECT.
2. ALL INFORMATION CONTAINED HERE IN IS FOR DESIGN PURPOSES ONLY.
3. ALL DIMENSIONS ARE TO BE READ AND NOT MEASURED FROM THE DRAWING.
4. ALL DIMENSIONS ARE TO BE VERIFIED & CONFIRMED BY CONTRACTOR ON SITE PRIOR TO COMMENCEMENT OF WORK. ANY DISCREPANCIES IN MEASUREMENTS AT SITE DURING LAYOUT TO BE NOTIFIED TO THE ARCHITECT IMMEDIATELY.
5. ALL DISCREPANCIES ARE TO BE REFERRED TO THE ARCHITECT FOR CLARIFICATION PRIOR TO EXECUTION.
6. NO STRUCTURAL CHANGES TO BE CARRIED OUT WITHOUT PRIOR CONSENT FROM STRUCTURAL CONSULTANT & STATUTORY AUTHORITIES.
7. THIS DRAWING SHOULD BE READ IN CONJUNCTION WITH ALL RELEVANT STRUCTURAL, ARCHITECTURAL,SERVICES & LANDSCAPE DWGS.
8. FURNITURE/ FIXTURES SHOWN ARE INDICATIVE ONLY; PLEASE REFER RESPECTIVE DETAIL DRAWINGS & SCHEDULES.
9. FOR DETAILS REFER RELEVANT LARGE SCALE DETAIL DRAWINGS AS INDICATED.

STRUCTURE CONSULTANT :

MEP CONSULTANT :

LANDSCAPE CONSULTANT :

ARCHITECT :
architect's avenue
D-2/122,Sambhav Tower,Vibhuti Khand, Gomti Nagar,Lucknow,U.P.

PROPOSED LAYOUT PLAN OF IMPERIAL AASHIYANA FOR IMPERIAL GREEN INFRATECH PVT LTD AT KEWARI BEHIND SHALIMAR MANNAT FAIZABAD ROAD BARABANKI

DRAWING TITLE :
SEWER LINE LAYOUT PLAN

CHECKED BY :-------	A1	REVISION: R0
DRAWN BY :-------		
SCALE :		
DATE : 09.11.2020		
DRAWING NO :		