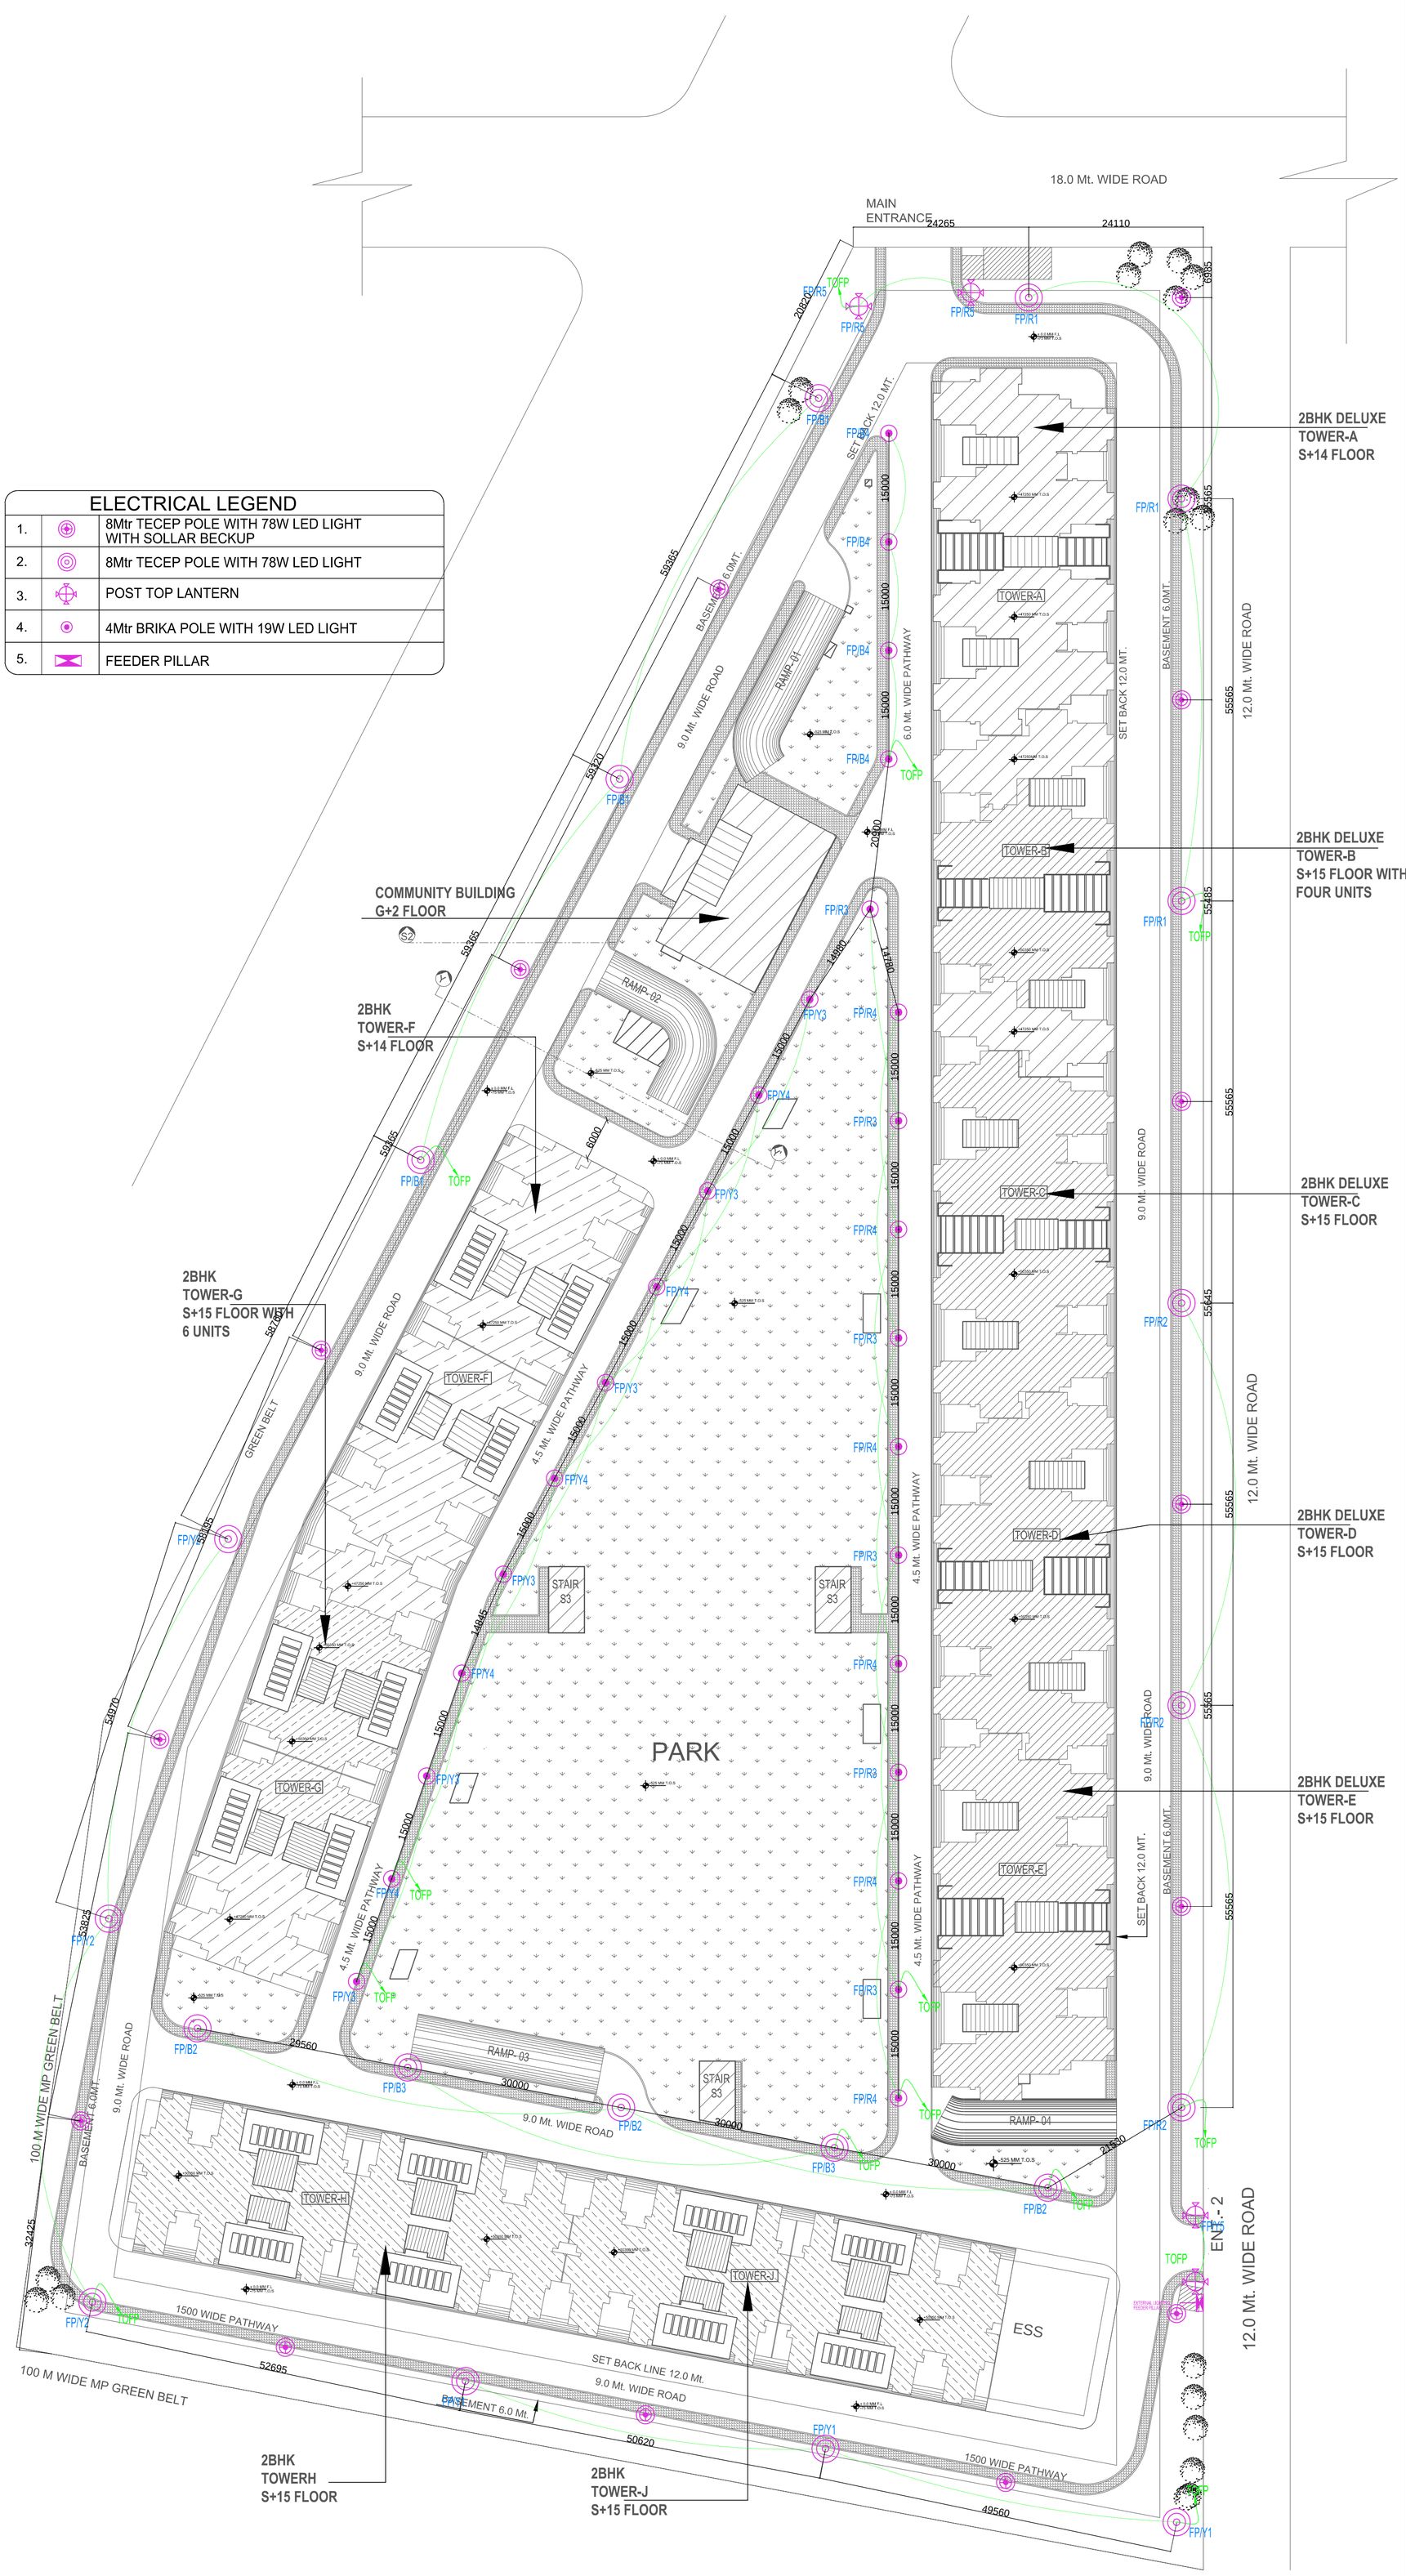

ELECTRICAL LEGEND

1.		8Mtr TECEP POLE WITH 78W LED LIGHT WITH SOLLAR BECKUP
2.		8Mtr TECEP POLE WITH 78W LED LIGHT
3.		POST TOP LANTERN
4.		4Mtr BRIKA POLE WITH 19W LED LIGHT
5.		FEEDER PILLAR

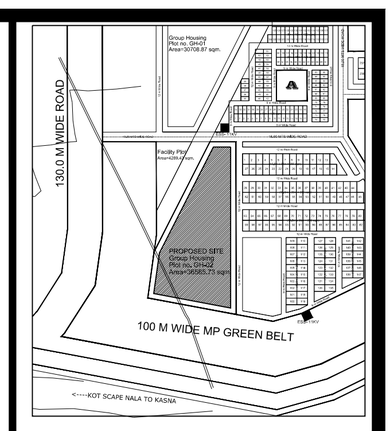

LOCATION PLAN (NTS)

Notes:-
1. All dimensions are in millimeters.
2. All levels are in millimeters.
3. The drawing shall be read, not scaled either in part or in full.
4. This drawing is read in conjunction with relevant architectural,structural and all services drawings.
5. Any discrepancy, if so, shall be immediately brought to the notice of the Consultants before start of construction work.
6. The drawing shall be used for the purpose issued and shall not be used for any other purpose without the written consent from the Consultants.

WORKING DRAWING

GOOD FOR CONSTRUCTION

PROJECT:

GROUP HOUSING, PLOT NO GH-02 OMICRON -1A AT GREATER NOIDA .

CONSTRUCTION AGENCY :

GREATER NOIDA INDUSTRIAL DEVELOPMENT AUTHORITY,
169 CHITVAN ESTATE SECTOR
GAMMA - II GREATER NOIDA, GAUTAM BUDH NAGAR, UTTAR PRADESH 201308

DRG. TITLE:

SITE PLAN
(EXTERNAL LIGHTING LAYOUT)

REVISIONS :

S.N.	REV.	DATE	DESCRIPTION

DATE: DEC-2016	DRG NO. : OMI-1A /EL/WD/EL-04	NORTH :
SCALE : N.T.S	DRWN BY: SANJAY CHKD BY: PRASHANT SHARMA	SHEET NO : EL-04

CONSULTING ARCHITECTS:

ARCH-EN DESIGN
Architect **ASHOK KUMMAR**
DELHI OFF.: B-4/, HAUZ KHAS, NEW DELHI-16, 011-45188222, Fax:- 011- 45188288
LUCKNOW OFF.:-4/5,VISHAL KHAND,GOMTI NAGAR, LUCKNOW 0522-4088222, Fax :- 0522- 4088288

PLUMBING & FIRE FIGHTING CONSULTANTS
SYSTEM CONSULTANCY SERVICES
I - 4/22, Sector 16, Rohini
Email: writetoscs@gmail.com

STRUCTURAL CONSULTANTS
SPAN STRUCTURES
(CONSULTING STRUCTURAL ENGINEERS)
AN ISO 9001:2008 CERTIFIED COMPANY
ER. OMKAR VERMA
B.Tech (Civil), M.Tech (Str) Hons
8/14, Indira Nagar , Lucknow (UP) ,
Tel. - 0522-4049199, + 91- 9335903324

FOR CLIENTS: FOR ARCH-EN DESIGN:

GREATER NOIDA INDUSTRIAL DEVELOPMENT AUTHORITY