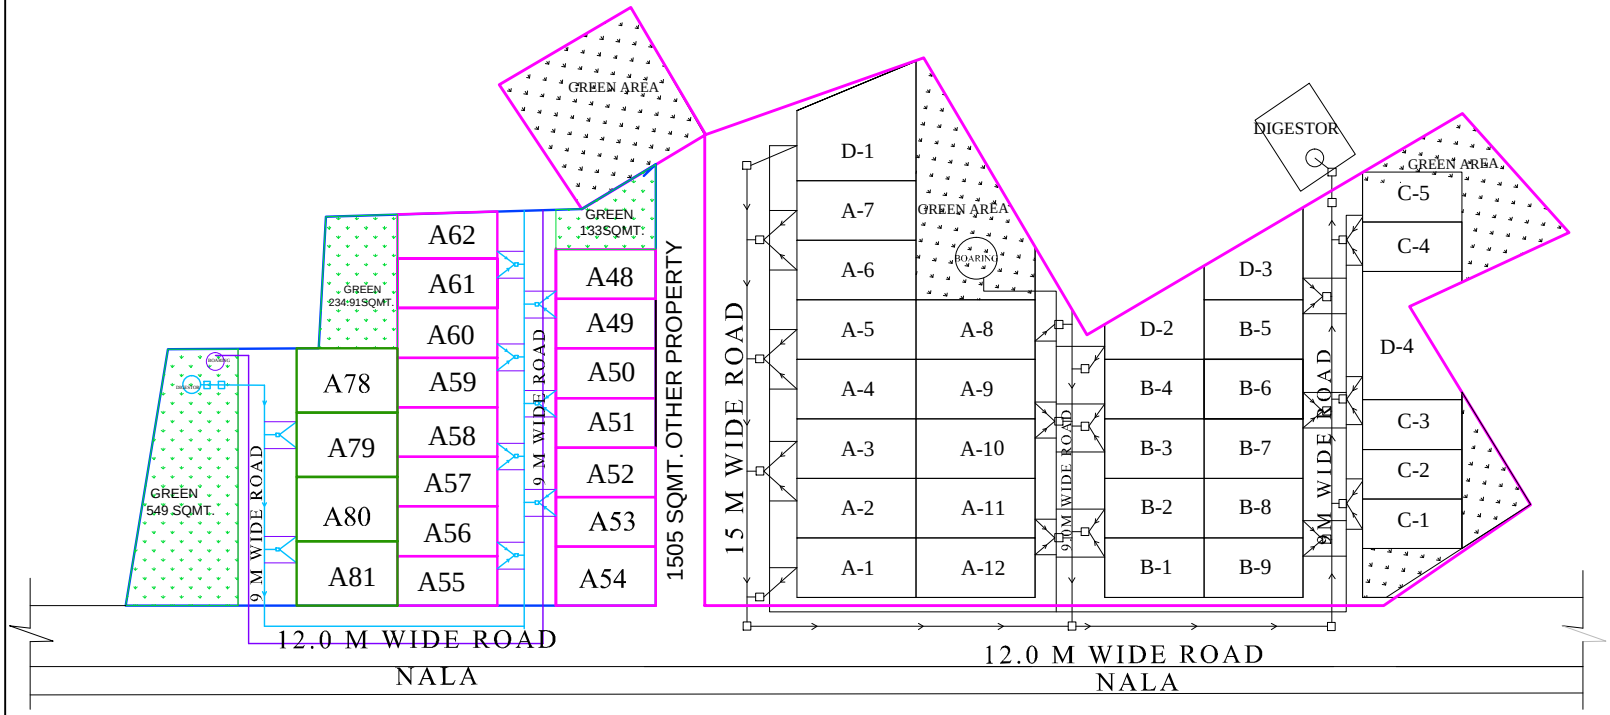


# SEWERAGE & WATER SUPPLY PLAN
# RAIN WATER HARVESTING
# SCALE 1: 100

| LEGEND | |
|---|---|
| ☐ | DIGESTOR |
| ◯ | BORING |
| — | WATER SUPPLY (100MM DIA.) |
| — | RAIN WATER HARVESTING |

LEGEND

| S.NO. | DESCRIPTION | QUANTITY | HEIGHT | REMARKS |
|---|---|---|---|---|
| | | | | |

**NOTES:**

1. ALL DIMENSIONS ARE IN FT.
3. NO DIMENSIONS TO BE SCALED OFF THE DRAWING ONLY WRITTEN DIMENSIONS TO BE FOLLOWED.
2. DISCREPANCIES IN DIMENSIONS OR OTHERWISE SHOULD BE BROUGHT TO THE NOTICE OF CONSULTANT BEFORE STARTING THE WORK.
3. ANY DISCREPANCY FOUND IN THE DRAWING TO BE IMMEDIATELY GOT CLARIFIED WITH THE ARCHITECT.
4. ALL DRAWINGS ARE INTER RELATED AND SHALL BE READ IN CONJUCTION WITH OTHER DRAWINGS.

GENRE:-

- ■ FOR DISCUSSION
- ☐ FOR STRUCTURE
- ☐ FOR EXECUTION

**NORTH**

**PROJECT**

LAYOUT PLAN

**CLIENT**

ROYAL OCEAN INDIA INFRA TECH. PVT.LTD.

**DRAWING TITLE**

ELECTRICAL PLAN

**DRAWING NO.**

2024/LKO/JULY/27

| REVISION NO- | DATE OF ISSUE- |
|---|---|
| R-0 | 03/SEP./2024 |

**EXECUTINGAGENCY**

| SCALE- | SHEET SIZE- |
|---|---|
| NTS | A4 |
| DRAWN BY- | CHECKED BY- |
| ANKITA | AR. SHIV |

**STAMP**

Ar. S.P. VISHWAKARMA
CA/2013/61568
201, Vishnu Khand, Gomti Nagar
Lucknow (Mob.-08081746833)


ARCHMANIA
Architects, Interior Designer & Landscaping
2/815, esanika state(near amity university ,Gate No.-03),
malhaur gomti nagar Lucknow, (UP)
Email:- arshiv1989@gmail.com
Mob :- 08081746833