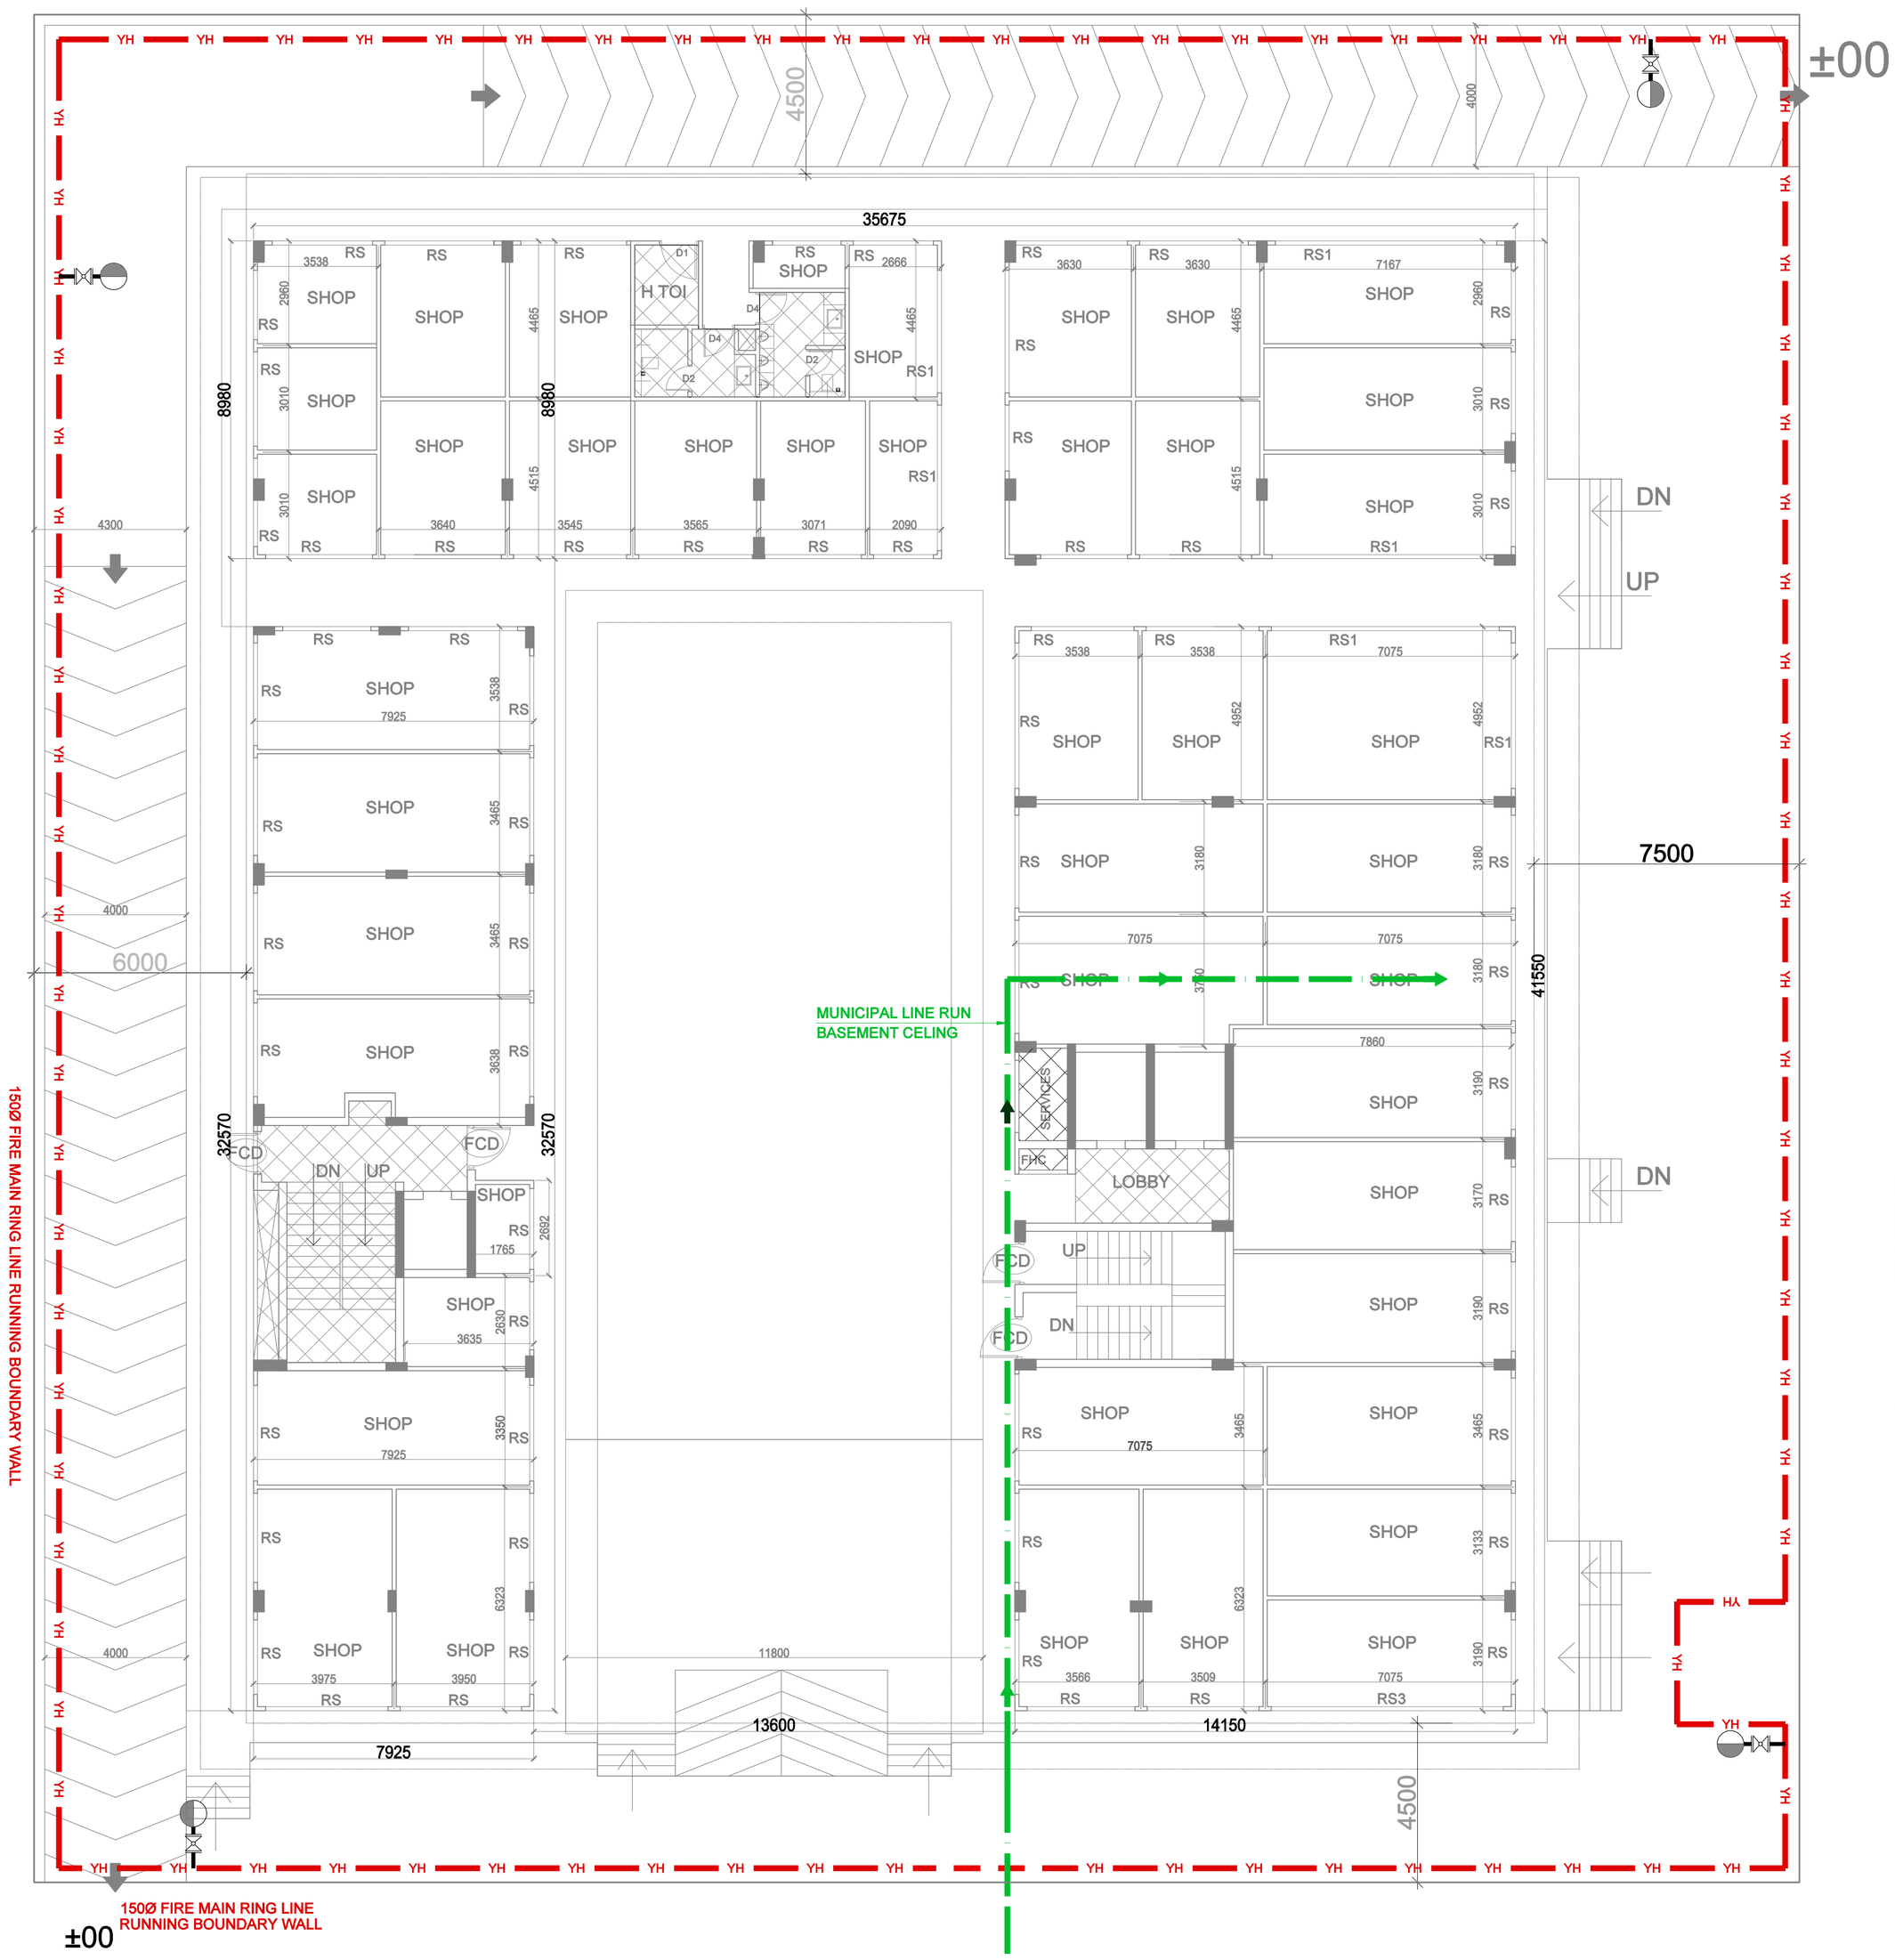

GROUND FLOOR PLAN

18 MT WIDE ROAD

FIRE LEGEND:-

	FIRE RING MAIN LINE
	YARD HYDRANT 45 M C/C

WATER SUPPLY LEGEND:-

	MUNICIPAL LINE

PROJECT : PROPOSED COMMERCIAL BUILDING
"PI City Center" SITUATED AT
PLOT NO. C-1, SECTOR-PI-1, GREATER NOIDA

CLIENT: M/S GOVINDA HOUSING LIMITED

TITLE : WATER SUPPLY LAYOUT PLAN

DRG.NO.- WS01

ARCHITECTS
ARCHITECTS & PLANNERS
MANISH JAIN AND ASSOCIATES
E-131, East Of Kailash, New Delhi-110065
T : 011-41084019,
E : info@manishjainassociates.com
ar.manishjain@gmail.com

ARCHITECT'S SIGN	OWNER'S SIGN