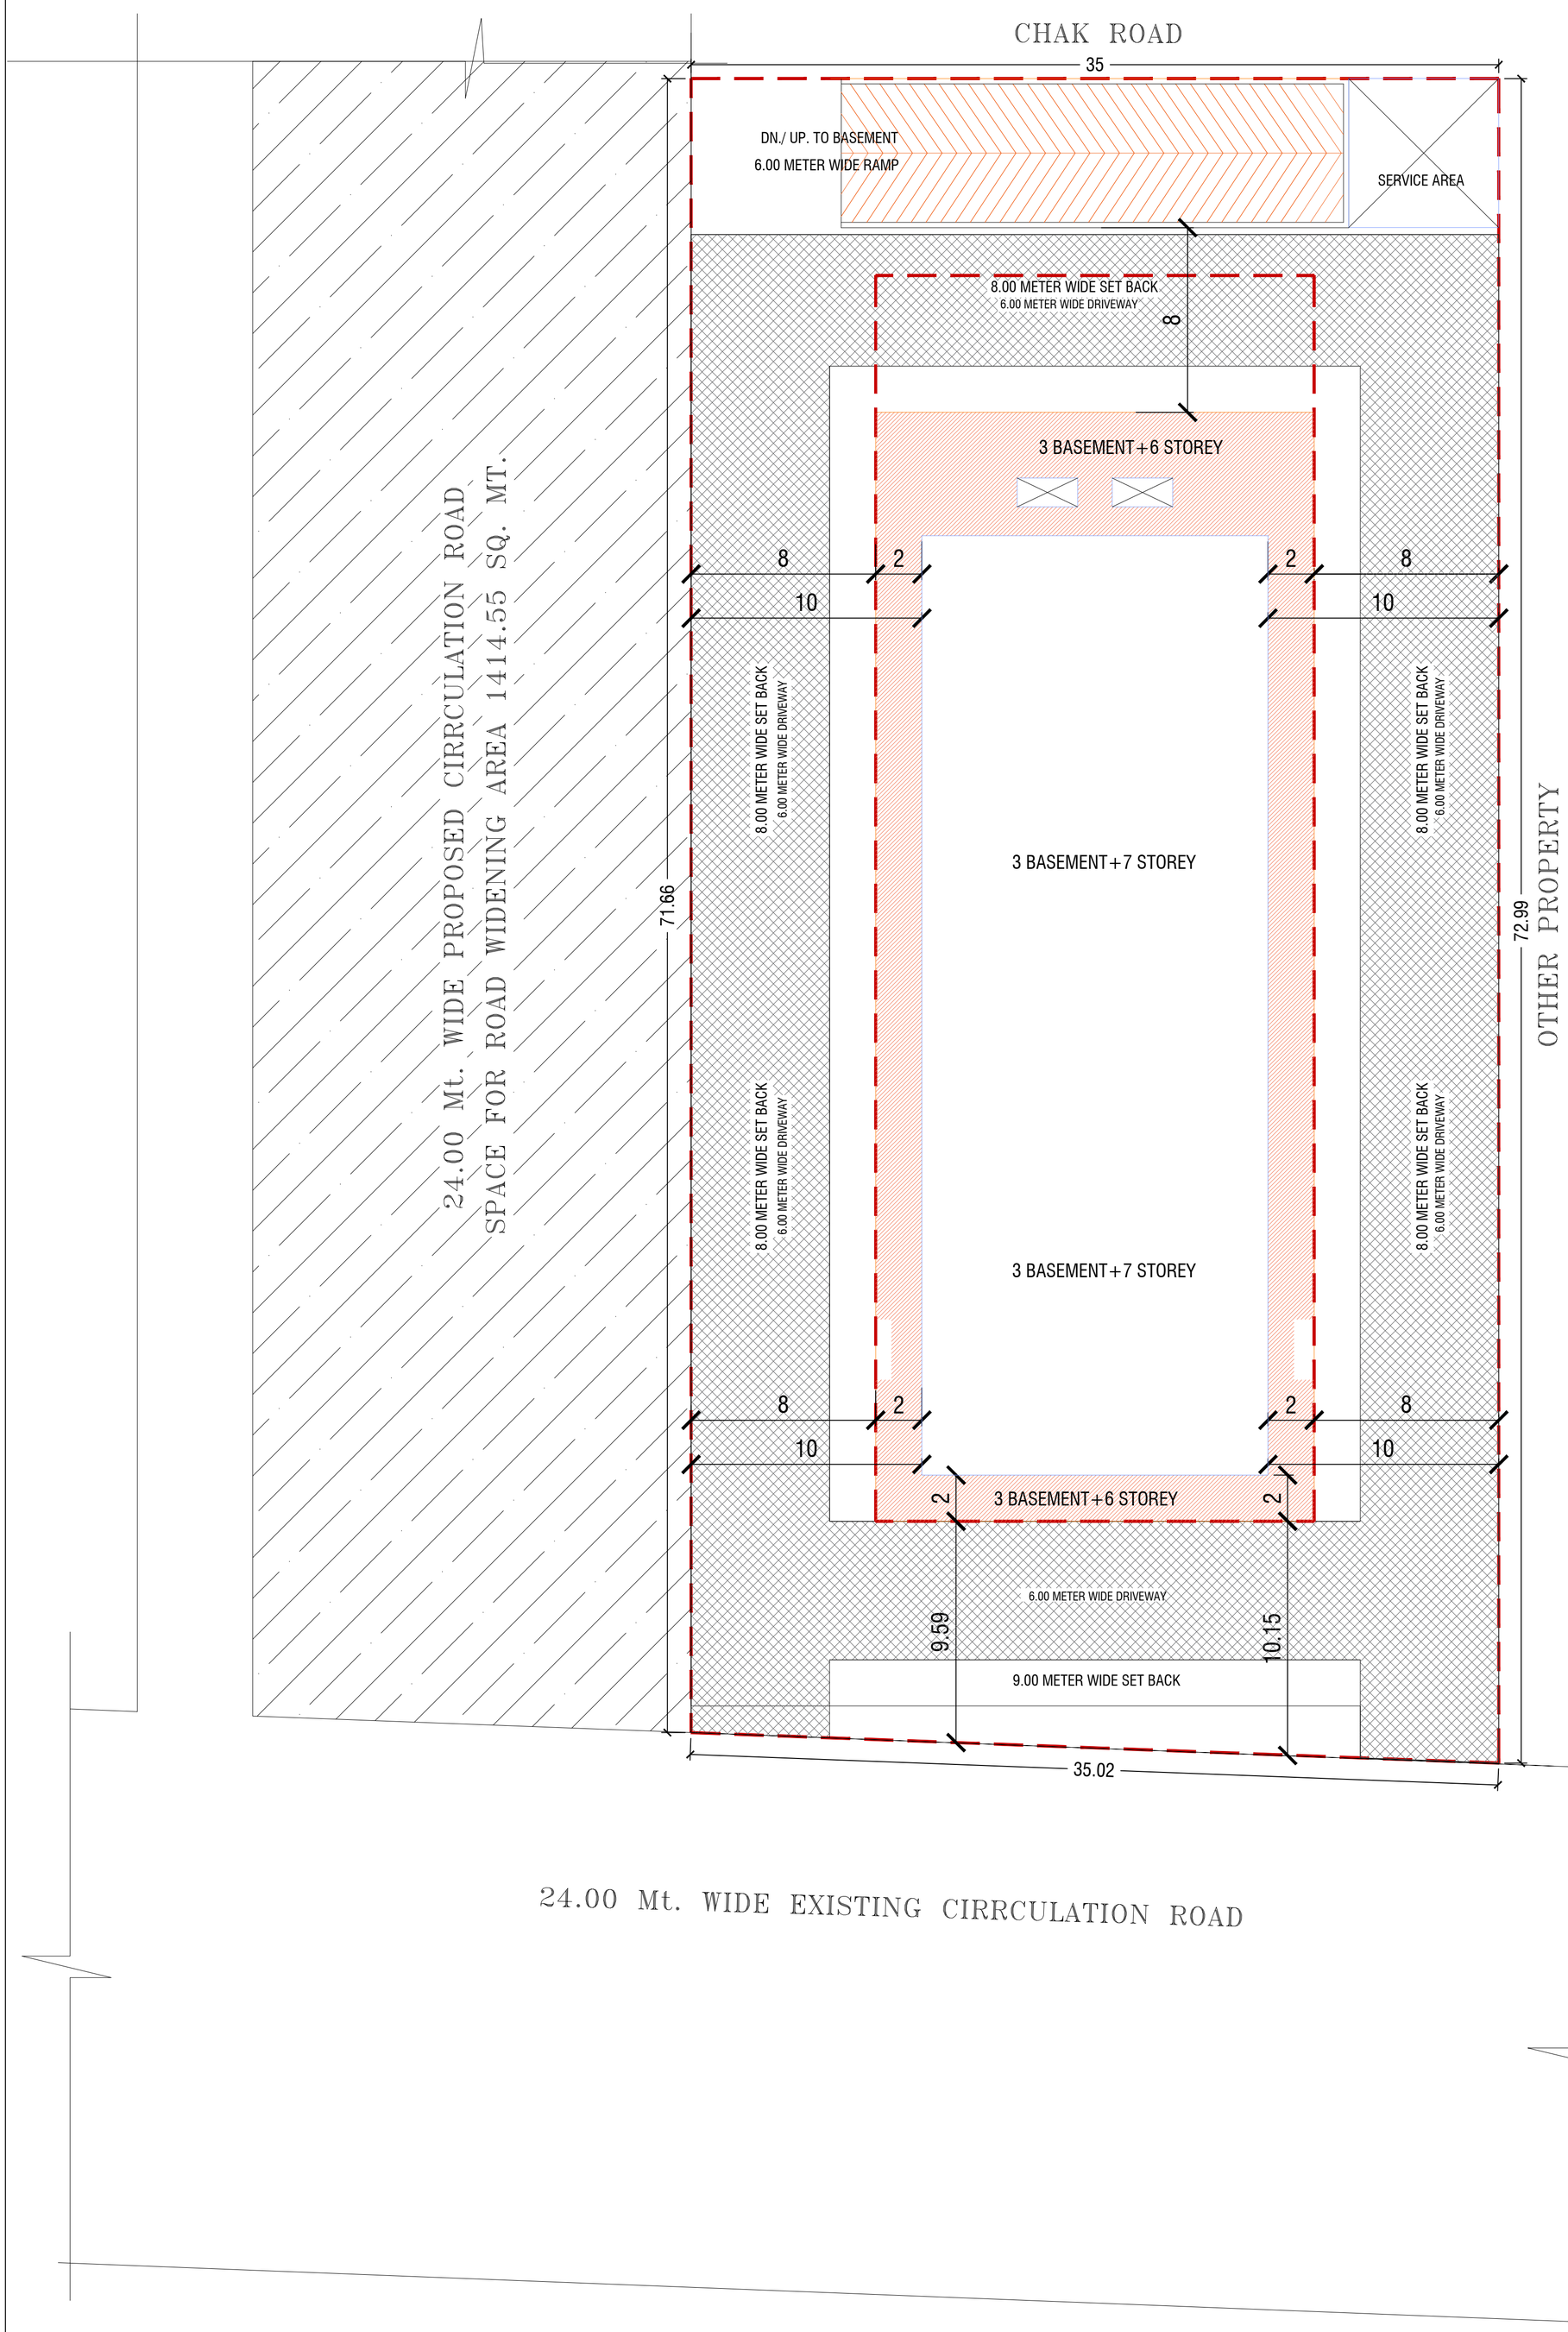

SITE PLAN

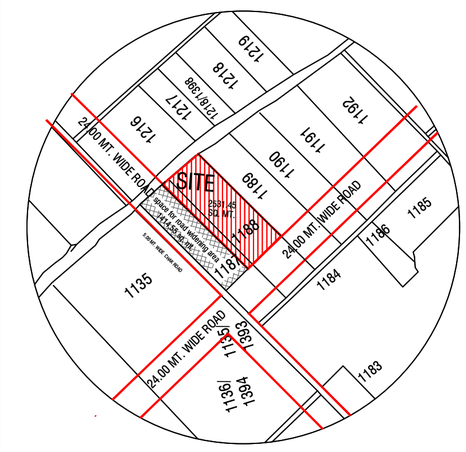

KEY PLAN

PROJECT :

SUBMISSION DRAWING FOR PROPOSED BUDGET / NON STAR HOTEL BUILDING " BLUEMOON CENTRAL" AT KHASRA NO.- 1187&1188 AT VILLAGE NOORNAGAR GHAZIABD (U. P.)

OWNER;-

DEVELOPER ;-

M/s.Progressive Construction

SHEET TITLE :

DEVELOPMENT PLAN

OWNER SIGN

ARCHITECT SIGN

SCALE :

DATE :

DEALT :

CHECKED :

DRG. NO.

SD-01