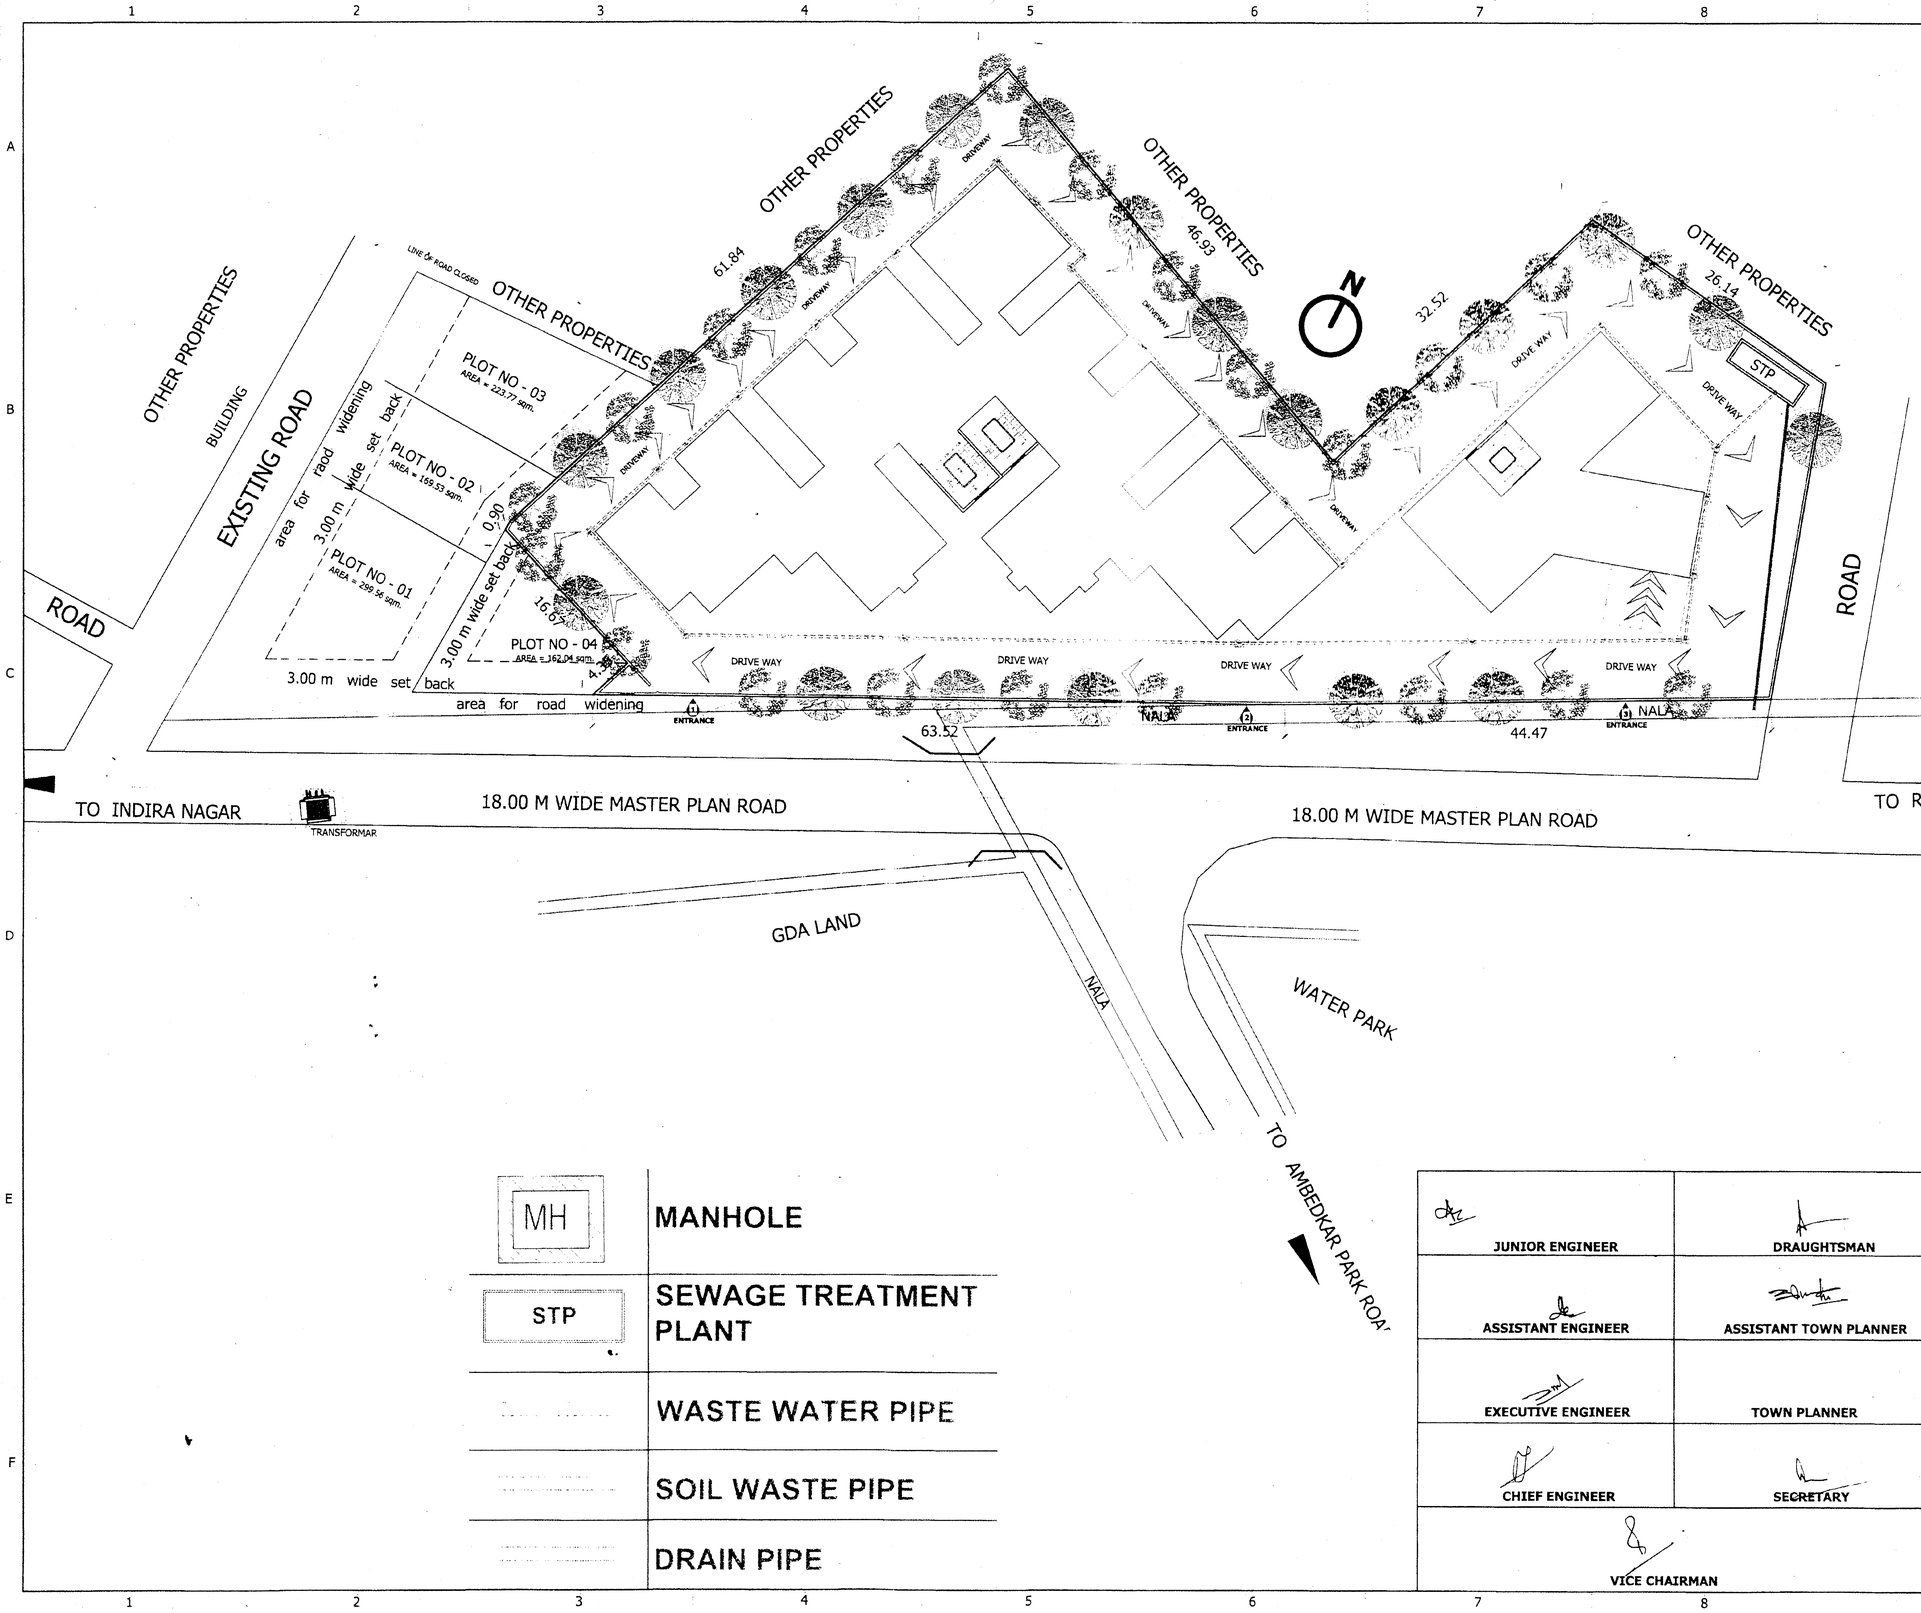

MH	MANHOLE
STP	SEWAGE TREATMENT PLANT
	WASTE WATER PIPE
	SOIL WASTE PIPE
	DRAIN PIPE

JUNIOR ENGINEER	DRAUGHTSMAN
ASSISTANT ENGINEER	ASSISTANT TOWN PLANNER
EXECUTIVE ENGINEER	TOWN PLANNER
CHIEF ENGINEER	SECRETARY
VICE CHAIRMAN	

PROPOSED LAYOUT PLAN OF "**GORAKSH ENCLAVE**" HOUSING SCHEME AT GOPALPUR NEAR WATER PARK, GORAKHPUR, U.P.

TITLE- DOMESTIC DISCHARGE PLAN

DATE: 22/10/2021
DRG NO.:
REV. NO.:
FILE NO.:
DRAWN BY:
CHECKED BY:

OWNER / DEVELOPER

GORAKHPUR DEVELOPMENT AUTHORITY

PROJECT:

PROPOSED "**GORAKSH ENCLAVE**" HOUSING SCHEME AT GOPALPUR NEAR WATER PARK, GORAKHPUR, U.P.

PROJECT DETAILS

SR.	ITEM	AREA	%
1.	PLOT AREA	4313.40 m²	100%
2.	GROUND COVER	1472.06 m²	34.13%
3.	OPEN AREA	2832.97 m²	65.87%
4.	STILT	1472.06 m²	
	COVERED AREA UNDER FAR		
5.	1st FLR	1472.06 m²	
5.	2nd TO 5TH FLR	1433.79X4=5735.16 m²	
6.	6TH & 7TH FLR	1272.41X2=2544.82 m²	
7.	CONVINIENT SHOP	41.54 m²	
		TOTAL	9752.04m²
8.	FAR CONSUMED	2.26	
9.	FAR ALLOWED	2.50	

SHEET NO.	SCALE
01	1:250

ARCHITECTS & PLANNERS:

DIALOGIC ARCHITECTS
Manish Kr. Mishra
CA/2010/50215
B.Arch., MURP
Shop no.07, First Floor
Jalkal Building, Golghar,
Gorakhpur, U.P.-273001