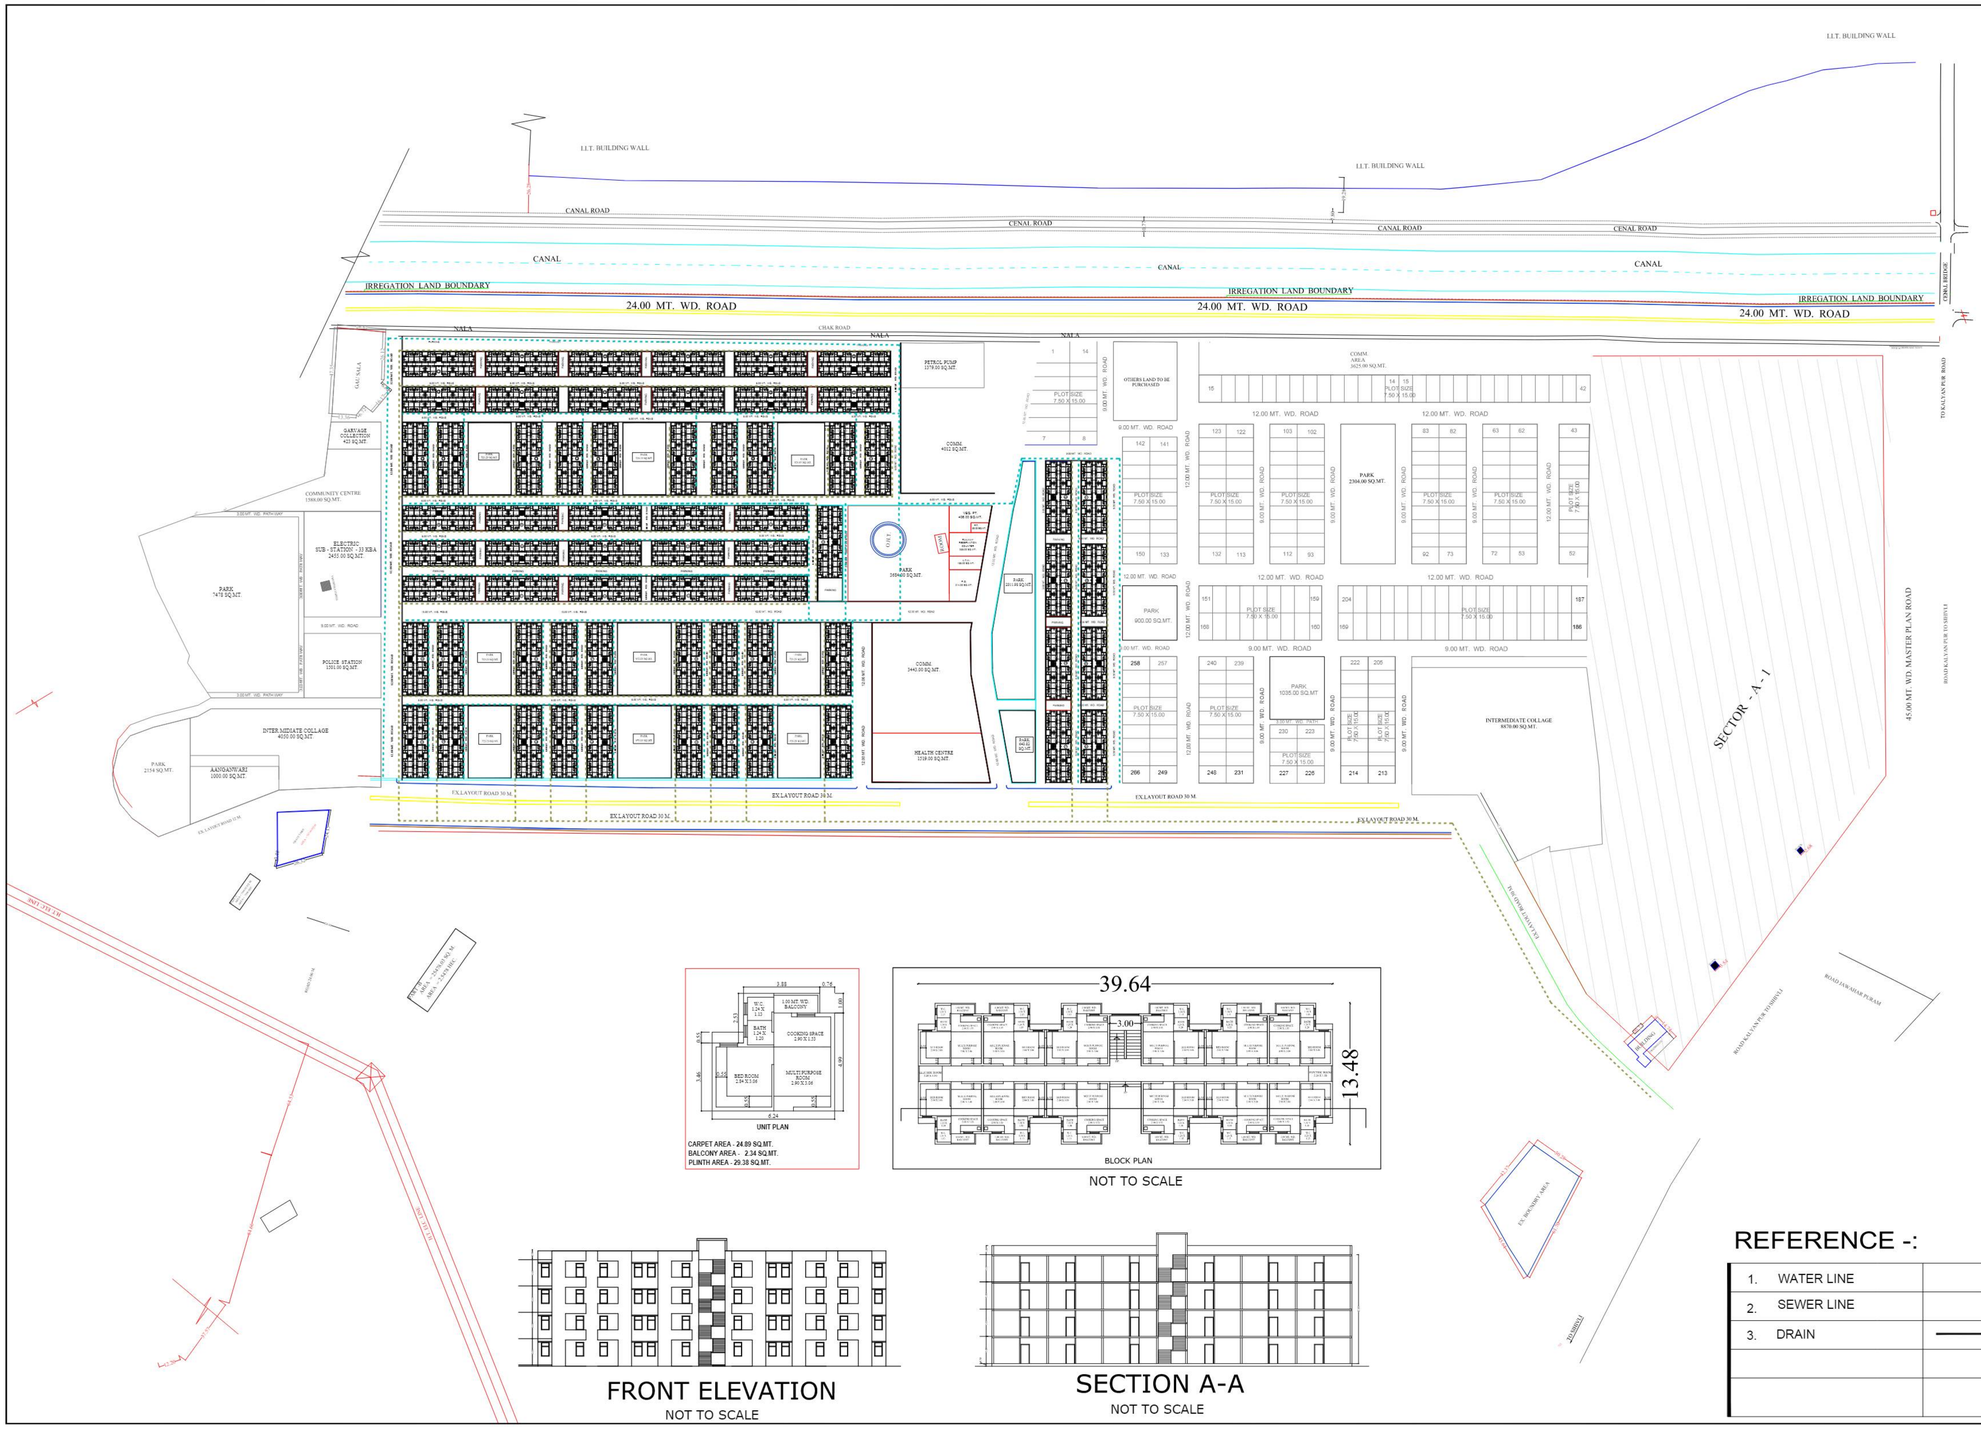

NOT TO SCALE

FRONT ELEVATION

NOT TO SCALE

SECTION A-A

NOT TO SCALE

REFERENCE -:

1.	WATER LINE	
2.	SEWER LINE	
3.	DRAIN	

KANPUR DEVELOPMENT AUTHORITY

AREA STATEMENT

TOTAL PLOT SCHEME	=	183551.80 SQ.MT.
AREA UNDER PLOTS	=	30229.00 SQ.MT.
AREA UNDER RESI. (PMAY)	=	26232.50 SQ.MT.
AREA UNDER COMMERCIAL	=	11080.00 SQ.MT.
AREA UNDER PUB. FACALTIES	=	20633.00 SQ.MT.
AREA UNDER PARK	=	28132.77 SQ.MT.
AREA UNDER PARKING.	=	7135.00 SQ.MT.
AREA UNDER VEG. PLATFORM	=	406.00 SQ.MT.
AREA UNDER GARBAGE CL.	=	423.00 SQ.MT.
AREA UNDER PETROL PUMP	=	1379.00 SQ.MT.
AREA UNDER ROAD	=	56901.53 SQ.MT.
AREA UNDER AANGANWARI	=	1000.00 SQ.MT.

DETAIL OF PLOTS

S. NO.	PLOT SIZE	AREA (IN SQ.MT.)	NO.S
1).	7.50 X 15.00	112.50	266

PRADHAN MANTRI AWAS YOJNA

ONE UNIT AREA	=	24.89 SQ.MT.
NO. OF FLATS	=	3072
NO. OF BLOCK	=	64
BLOCK AREA	=	406.75 SQ.MT.
CIRCULATION AREA	=	67.54 SQ.MT.

POPULATION = 16440.00 | SCALE = 1:1500

PROPOSED LAYOUT PLAN OF PRADHAN MANTRI AWAS YOJNA AT SECTOR- 1 JAWAHARPURAM , KANPUR NAGAR. (ARAZI NO. - 386, 341M, 388B, 396B 397B, 409 M, 424, 406, 408M, 411M, 394M, VILL.- BARASIROHI HAS BEEN PROPOSAL OF PURCHASE OF LAND ONWER.)

(D/M)	(AMEEN)	(TEH.)
(J.E.)	(A.E.)	(E.E.)
(S.E.)	(O.S.D)	(C.E.)
(T.P.)	(SECRETARY)	(VICE CHAIRMAN)