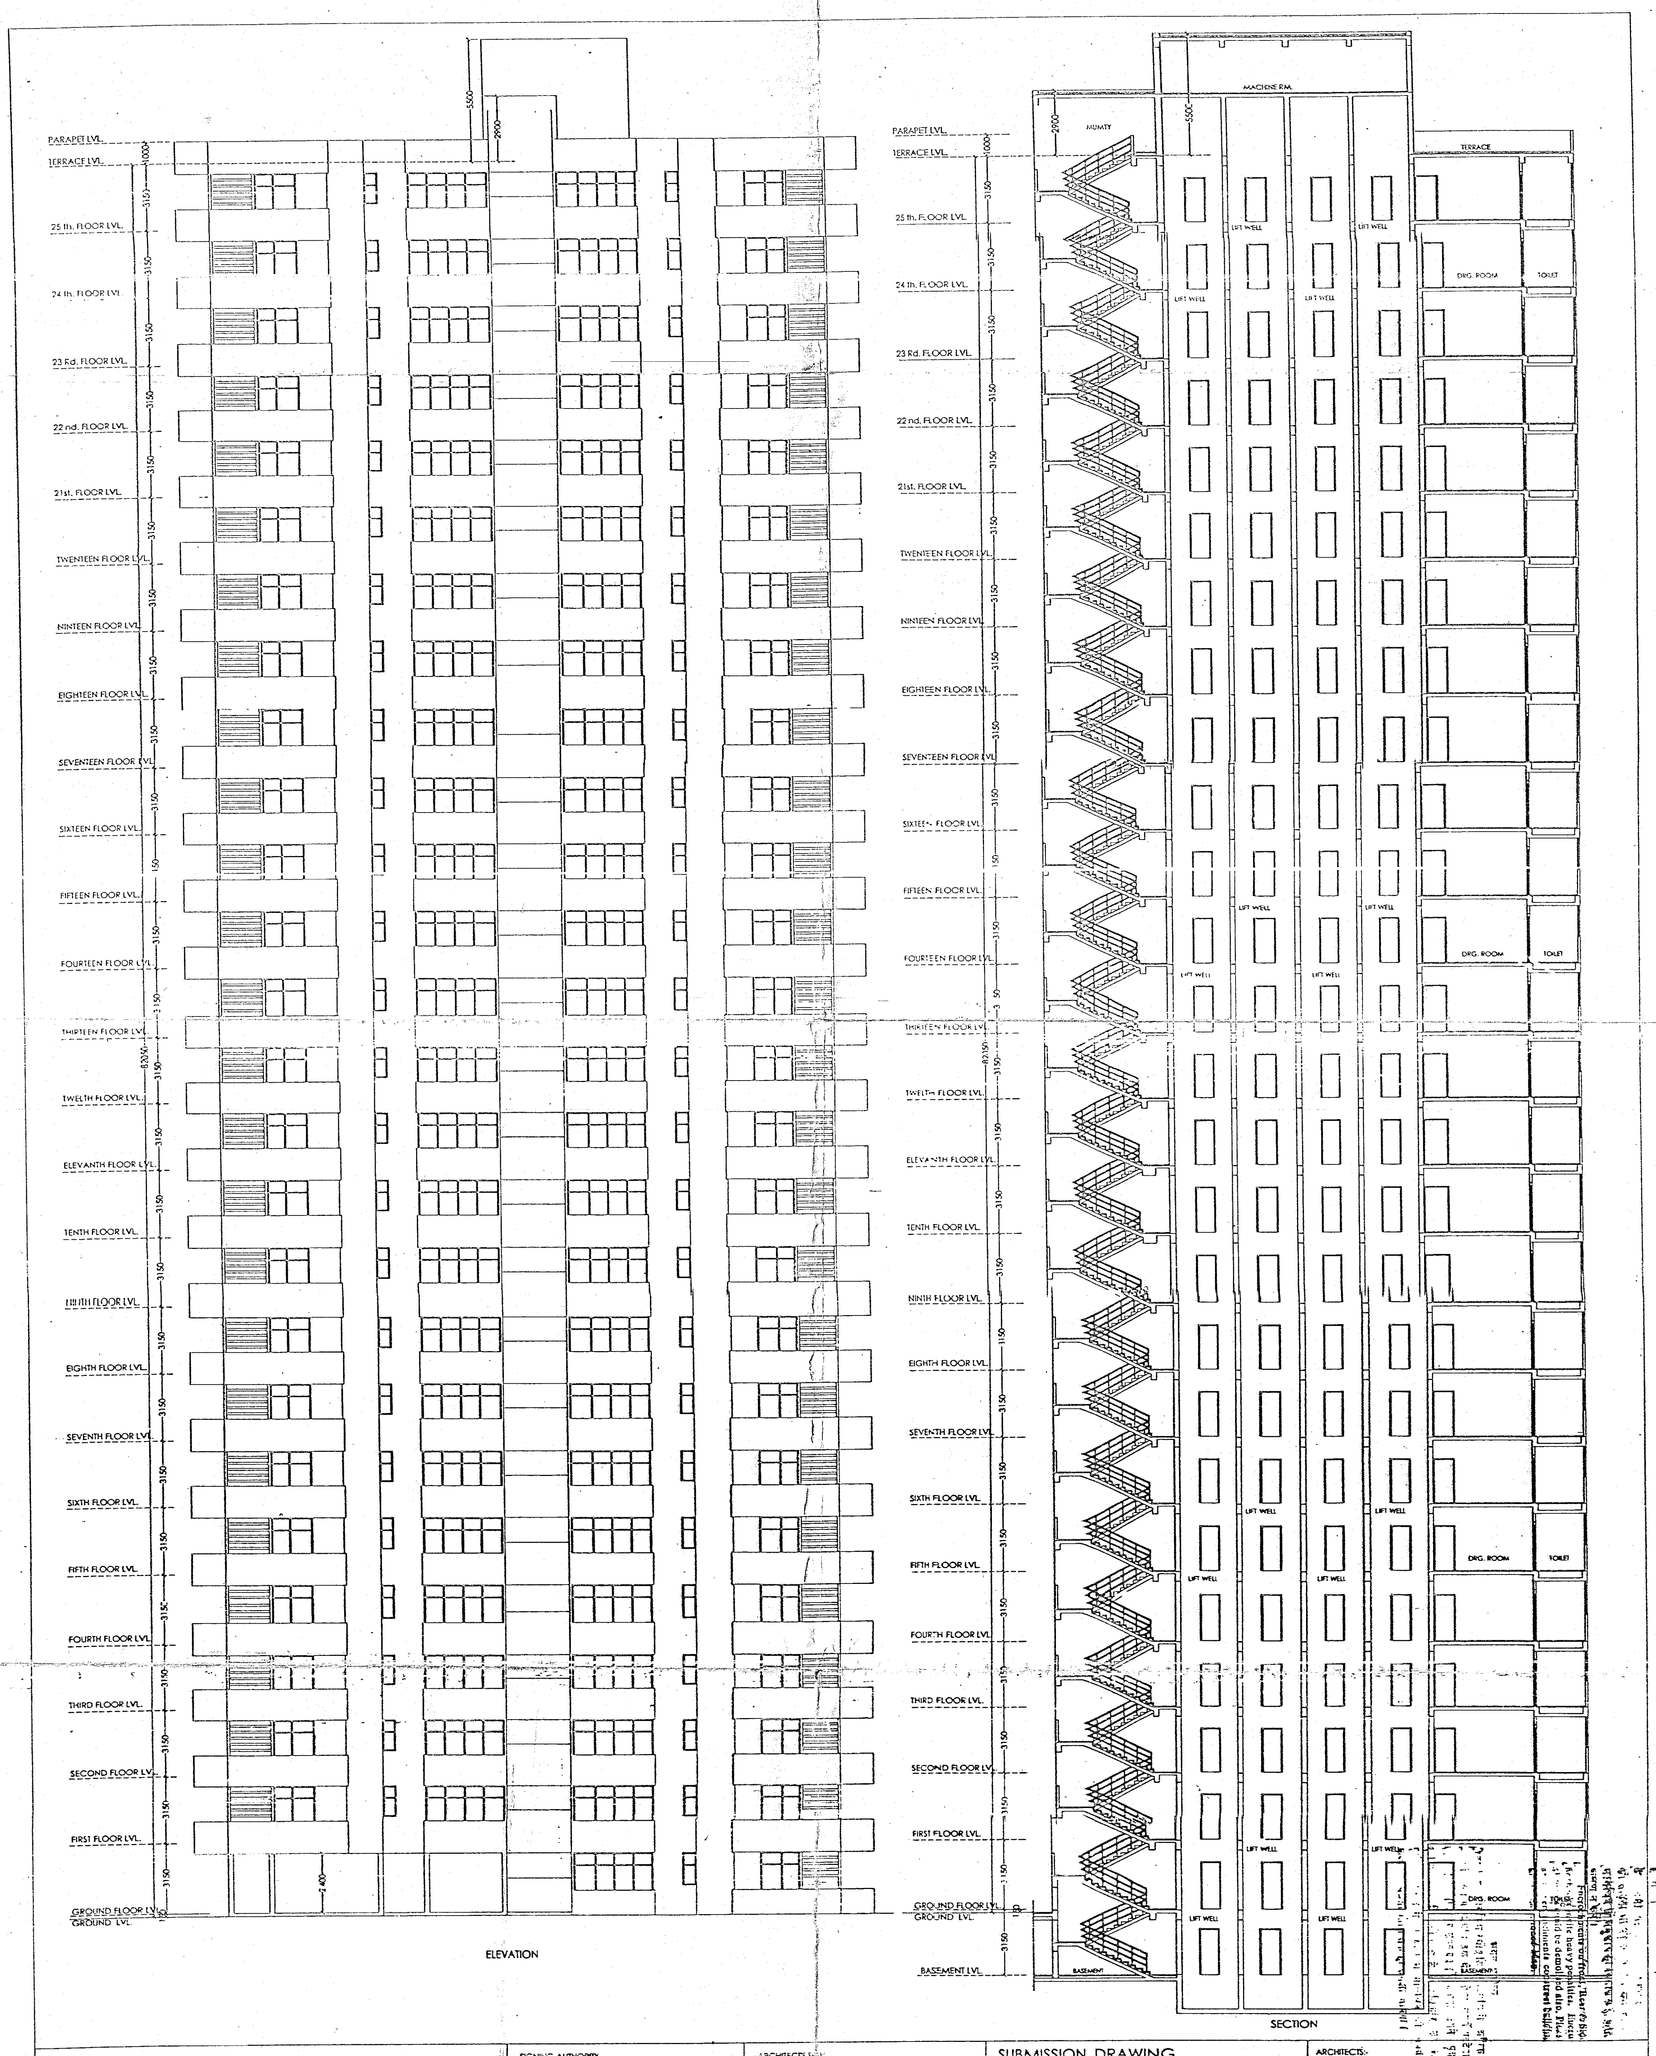

PROJECT:-	SIGNING AUTHORITY	ARCHITECTS SIGN	SUBMISSION DRAWING	ARCHITECTS:-
PROPOSED PLAN FOR SPORTS CITY AT LAND PARCEL SC-01/D2,SECTOR-79, NOIDA (U.P.) FOR M/S GOLF GREEN RESIDENCY (P) LTD	For GOLF GREEN RESIDENCY PVT. LTD. Director		DRG. TITLE:- ELEVATION & SECTION (TOWER-2)	P. N. ANDLEY B.ARCH. A.I.I.A.
			SCALE:-1:100 / DRG. NO.:-10	ANDLEYS ASSOCIATES PVT. LTD. ARCHITECTS ENGINEERS PLANNERS
			DLT.BY:- / DATE:- 26/04/2013	39 HOUSING SOCIETY D.S.E.-I NEW DELHI- 110049