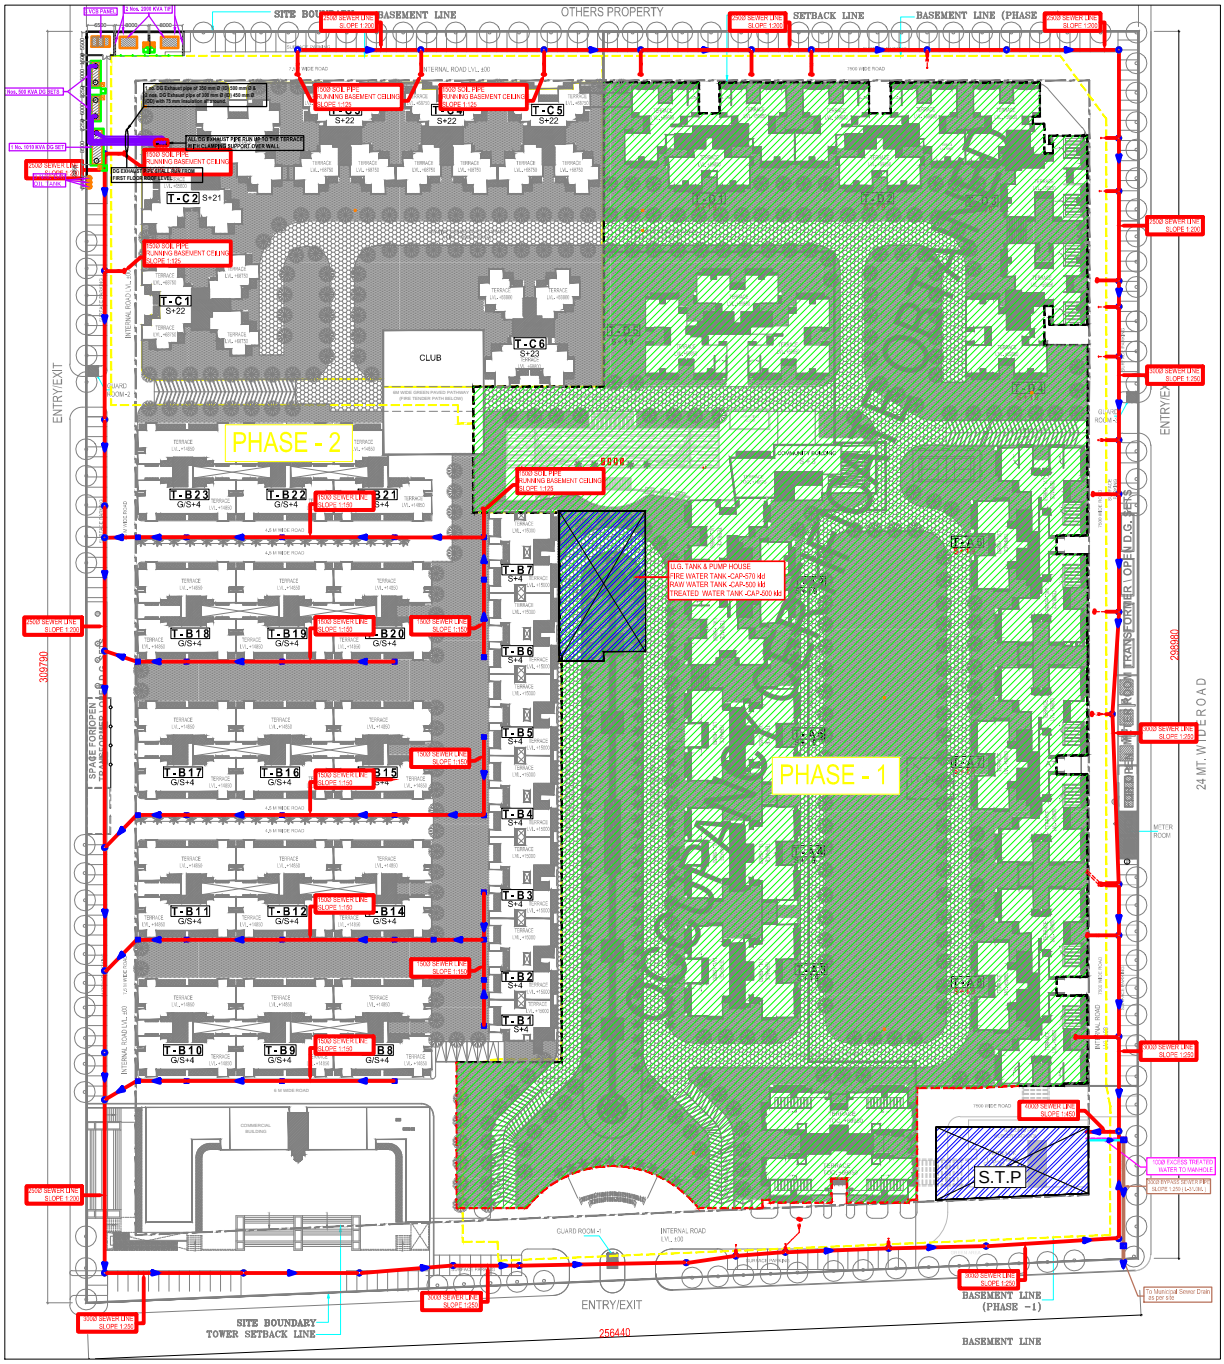

LEGEND :		
S. No.	SYMBOL	DESCRIPTION
1.	M.H.	SEWER MANHOLE
2.		SEWER LINE
3.		SEWER MANHOLE (600x600)

R0	20.01.2020	ISSUED FOR SUBMISSION
rev. no.	date	revision

Project :
PROPOSED GROUP HOSING FOR NIRALA HOUSING PVT. LTD.
Plot no . GH-03, sector 16 , GREATER NOIDA

title
SEWAGE SYSTEM LAYOUT

subtitle
SITE PLAN

drawing released for
- ☐ APPROVAL
- ■ SUBMISSION
- ☐ ADVANCE COPY
- ☐ CONSTRUCTION

drg. no. CES/NIRALA P-2/SP/PL-01
drawn by Prince Dixit
scale 1:550 @A1
designed by Shakir Shabir
date 20.01.2020
checked by Anand Havelia

ARCHITECTS
BHATNAGAR AND ASSOCIATES
BUILDING NO.-A2, CHATARPUR ENCLAVE,
PHASE -2 , NEWDELHI - 110068

services consultant
Consummate Engineering Services (P) Ltd.
Noida Office : B - 67, Sector - 67, Noida - 201 301
Tel : (0120) 2303500 (30 Lines)
Lko. Office : B 006, Rohitas Plumeria, Gomti Nagar, Lucknow
e mail : mail@cesp.in, website : www.cesp.in