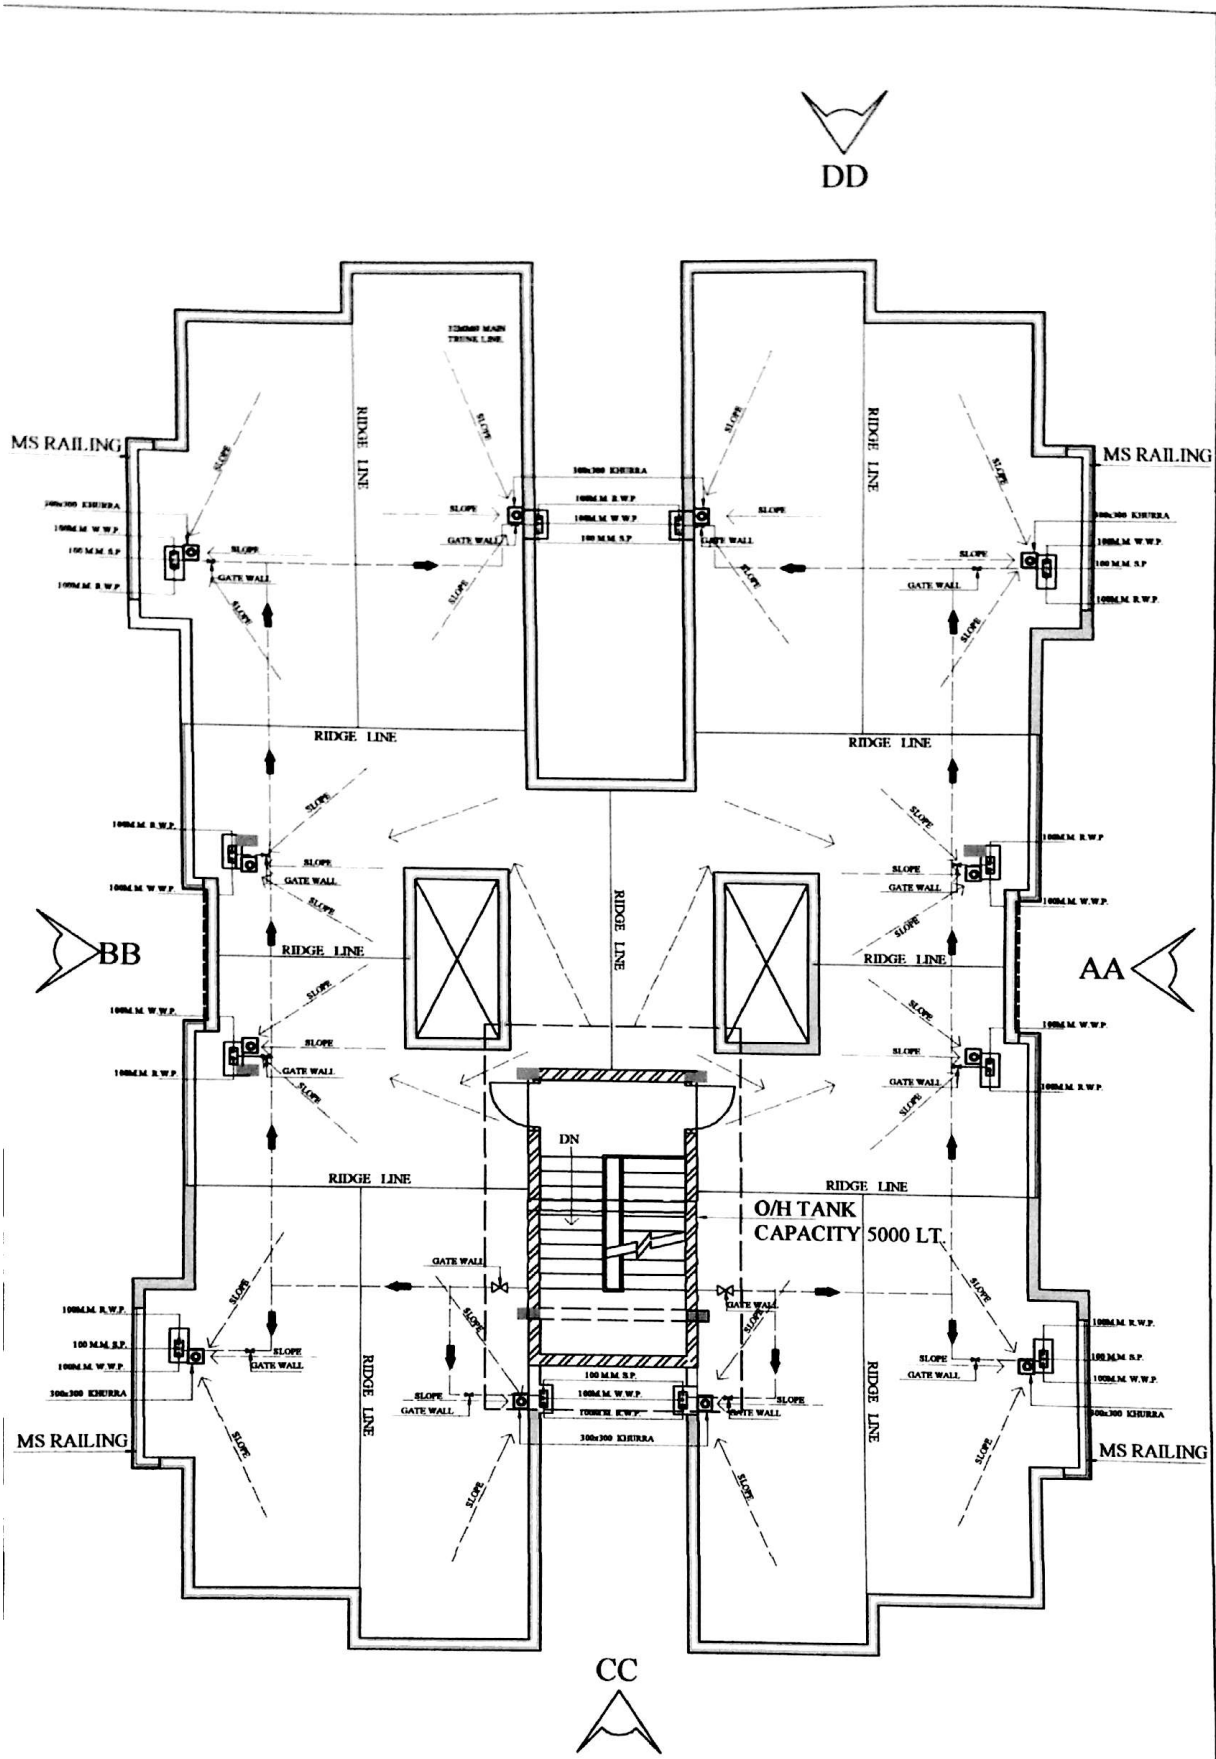

PROJECT:-
PROPOSED MIG FLATS
AT LOHIA ENCLAVE' PHASE I,
DEORIA BYEPASS ROAD,
GORAKHPUR.

THIS DRAWING IS THE PROPERTY OF M/S "DESIGNS" (A ANUPAM AGARWAL). IT SHALL NOT BE COPIED OR USED WITHOUT THEIR WRITTEN PERMISSION, NOT MADE KNOWN TO A THIRD PARTY IN PART OR AS A WHOLE. THE INFORMATIONS INSERED IS ON THE UNDERSTANDING THAT NO PART THERE OF SHALL BE NOT LEAKED TO THE PUBLIC OTHER THAN THE EXPRESSED PURPOSE.

NOTE:
DRAWING IS TO BE READ ONLY NOT MEASURED
* ANY DISCREPANCY SHOULD BE BROUGHT TO NOTICE IMMEDIATELY
* ALL DIMENSIONS ARE IN MM.

'MIG D'

TITLE:- TERRACE OVERHEAD WATER SUPPLY

DRAWING NO. - W18 (MIG-D)

DATE:-	[illegible]
SCALE:-	NOT TO SCALE
DRN. BY:-	[illegible]
CHD. BY:-	[illegible]

ASST. ENGINEER	EX. ENGINEER	TOWN PLANNER	SECRETARY	VICE CHAIRMAN	OWNER:-	ARCHITECTS:-
					'GORAKHPUR DEVELOPMENT AUTHORITY', GORAKHPUR.	'DESIGNS' ANUPAM AGARWAL B. ARCH.,(HONS.),M.ARCH. [illegible]

Ar. Anupam Agarwal
B Arch. (hons.)
Consultant Architect & Interior Designer
COA. Reg. No. C.A.94/16911