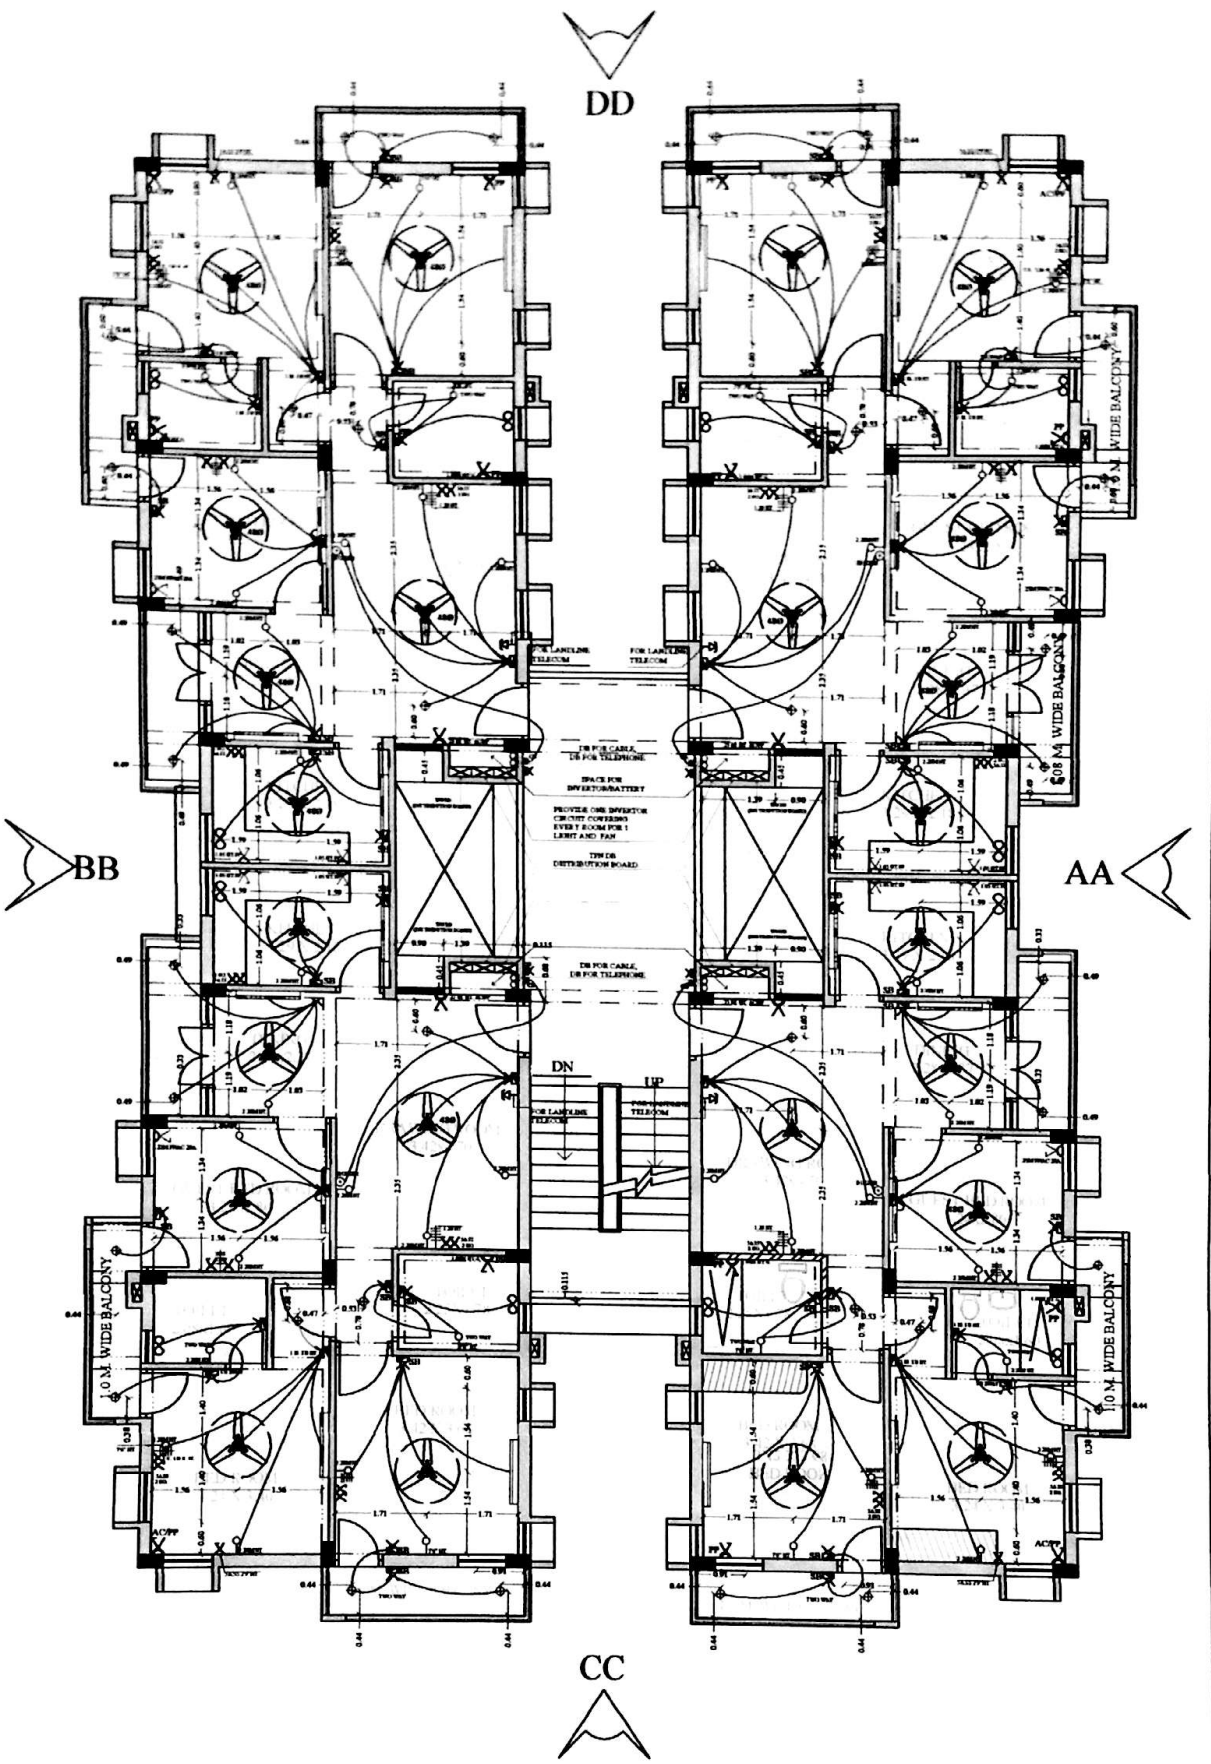

PROJECT:-
PROPOSED MIG FLATS
AT LOHIA ENCLAVE' PHASE I,
DHORIA BYEPASS ROAD,
GORAKHPUR

THIS DRAWING IS THE PROPERTY OF M/S 'V DESIGN' AND ANYMAN AGAINSAL IT SHALL NOT BE COPIED OR USED WITHOUT THEIR WRITTEN PERMISSION NOT MADE KNOWN TO A THIRD PARTY IN PART OR AS A WHOLE THE INTERPRETATION OF THIS DRAWING IS THE SOLE PRIVILEGE OF THE PARTIES OF THIS DRAWING ONLY FOR THE PURPOSE OTHER THAN THE INTENDED PURPOSE SHALL BE DUPLICATED FOR THIRD PARTIES

NOTE:
THIS DRAWING IS TO BE READ ONLY NOT MEASURED
*ANY DISCREPANCY HEIGHT BE BROUGHT TO NOTICE IMMEDIATELY
*ALL DIMENSIONS ARE IN MES

'MIG D'

TITLE - TYPICAL FLOOR ELECTRICAL DRG

DRAWING NO. - W15 (MIG D)

DATE:	[illegible]
SCALE:	NOT TO SCALE
DRN. BY:-	[illegible]
CHD. BY:	A

ASST. ENGINEER	EX. ENGINEER	TOWN PLANNER	SECRETARY	VICE CHAIRMAN	OWNER:-	ARCHITECTS:-
					'GORAKHPUR DEVELOPMENT AUTHORITY', GORAKHPUR.	'V DESIGN' [illegible]

Ar. Anupam Agarwal
B Arch. (hons.)
Consultant Architect & Interior Designer
COA. Reg. No. C A 94/16911