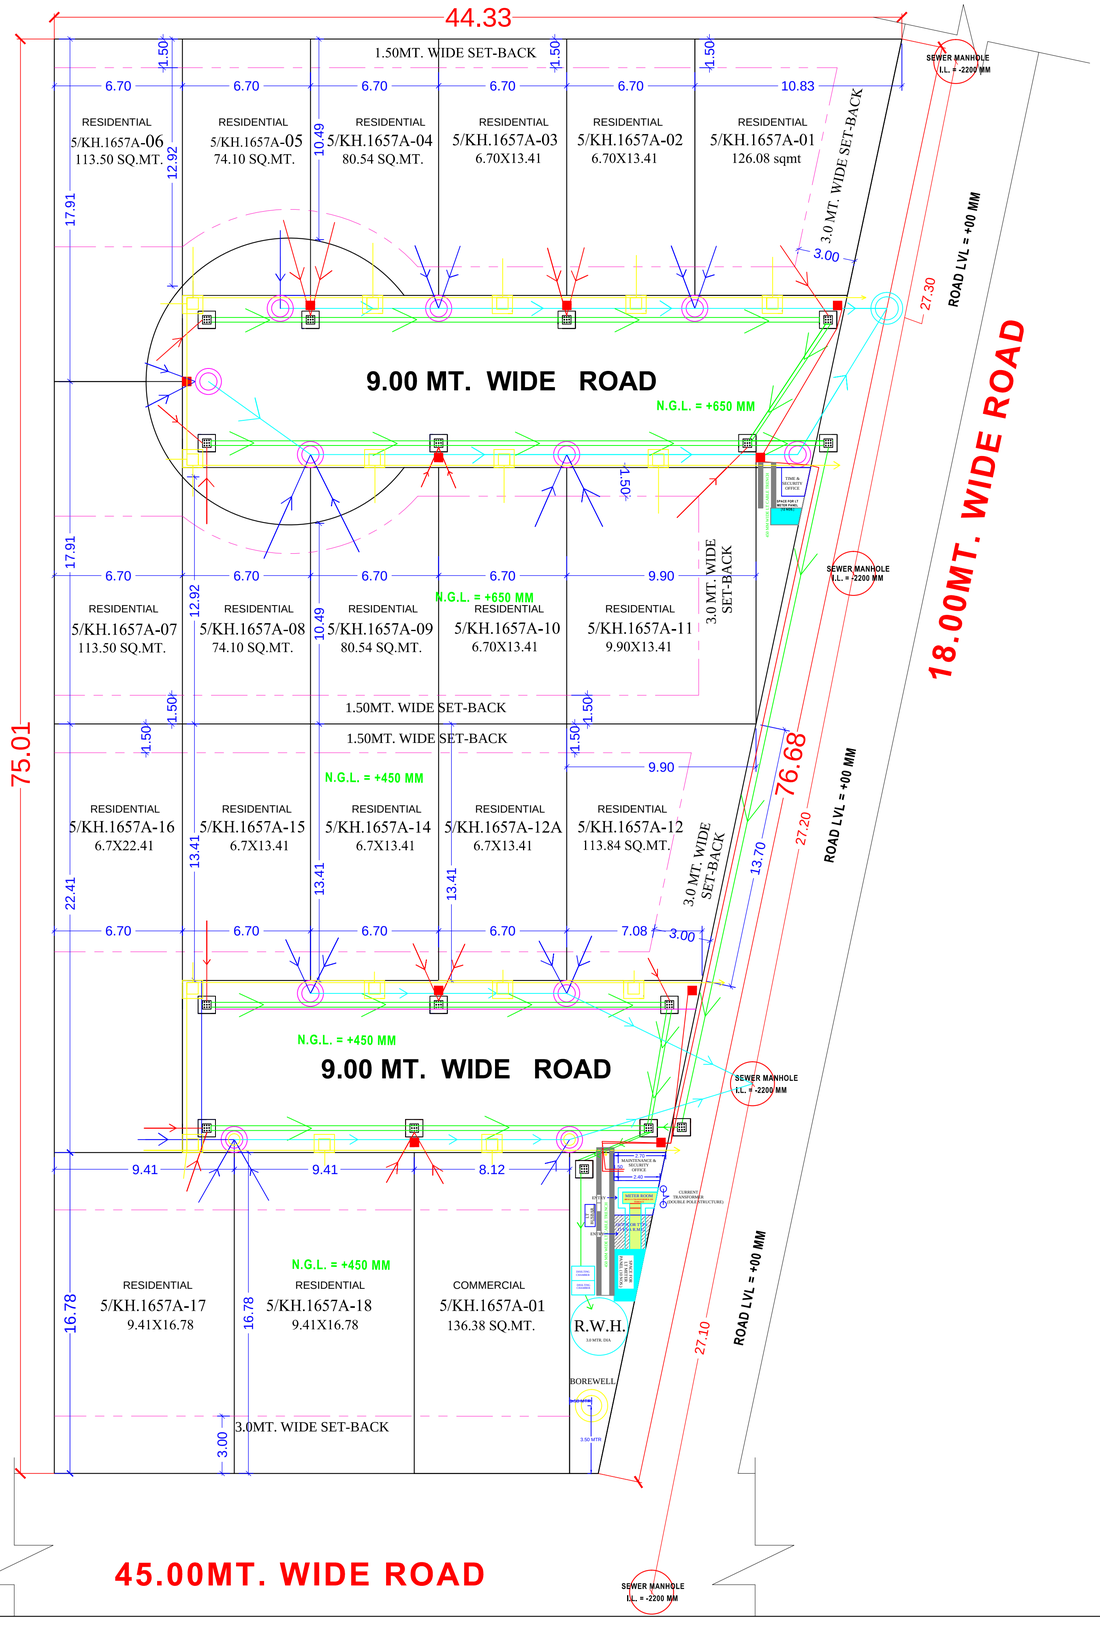

Project :-

PROPOSED HOUSING
LAYOUT AT 5/KH. 1657A,
SECTOR-5, AWADH VIHAR YOJNA
FOR-RAJENDRA SEHKARI
AVAS SAMITI LTD.

NOTE:-
ALL THE PARAMETERS &PARKING NORMS WILL BE AS PER UPVIDHI-2008 (CORRECTED=2016)

LEGEND

①		CYCAS REVOLUTA
②		GULMOHAR
③	MH	SEVER LINE WITH MAN HOLE
④		ELE. POLE

TOTAL NO. OF PLANTS REQUIRED =14,
50 PLANTS /HET.(10000 SQ.MT.)

TOTAL NO. OF PLANTS PROPOSED =15,

THIS IS TO CERTIFY THAT PROPOSED PLAN IS PREPARED AS PER MASTER PLAN 2031 & BHAWAN UPVIDHI 2008

DRAWING TITLE:-

SITE LAYOUT PLAN

DATE:-

SCALE:-

NORTH:-

architect's avenue
D-2/122,Sambhav Tower,Vibhuti Khand Gomti Nagar,Lucknow,U.P.

Architect

OWNER/DEVELOPER/PROMOTER